

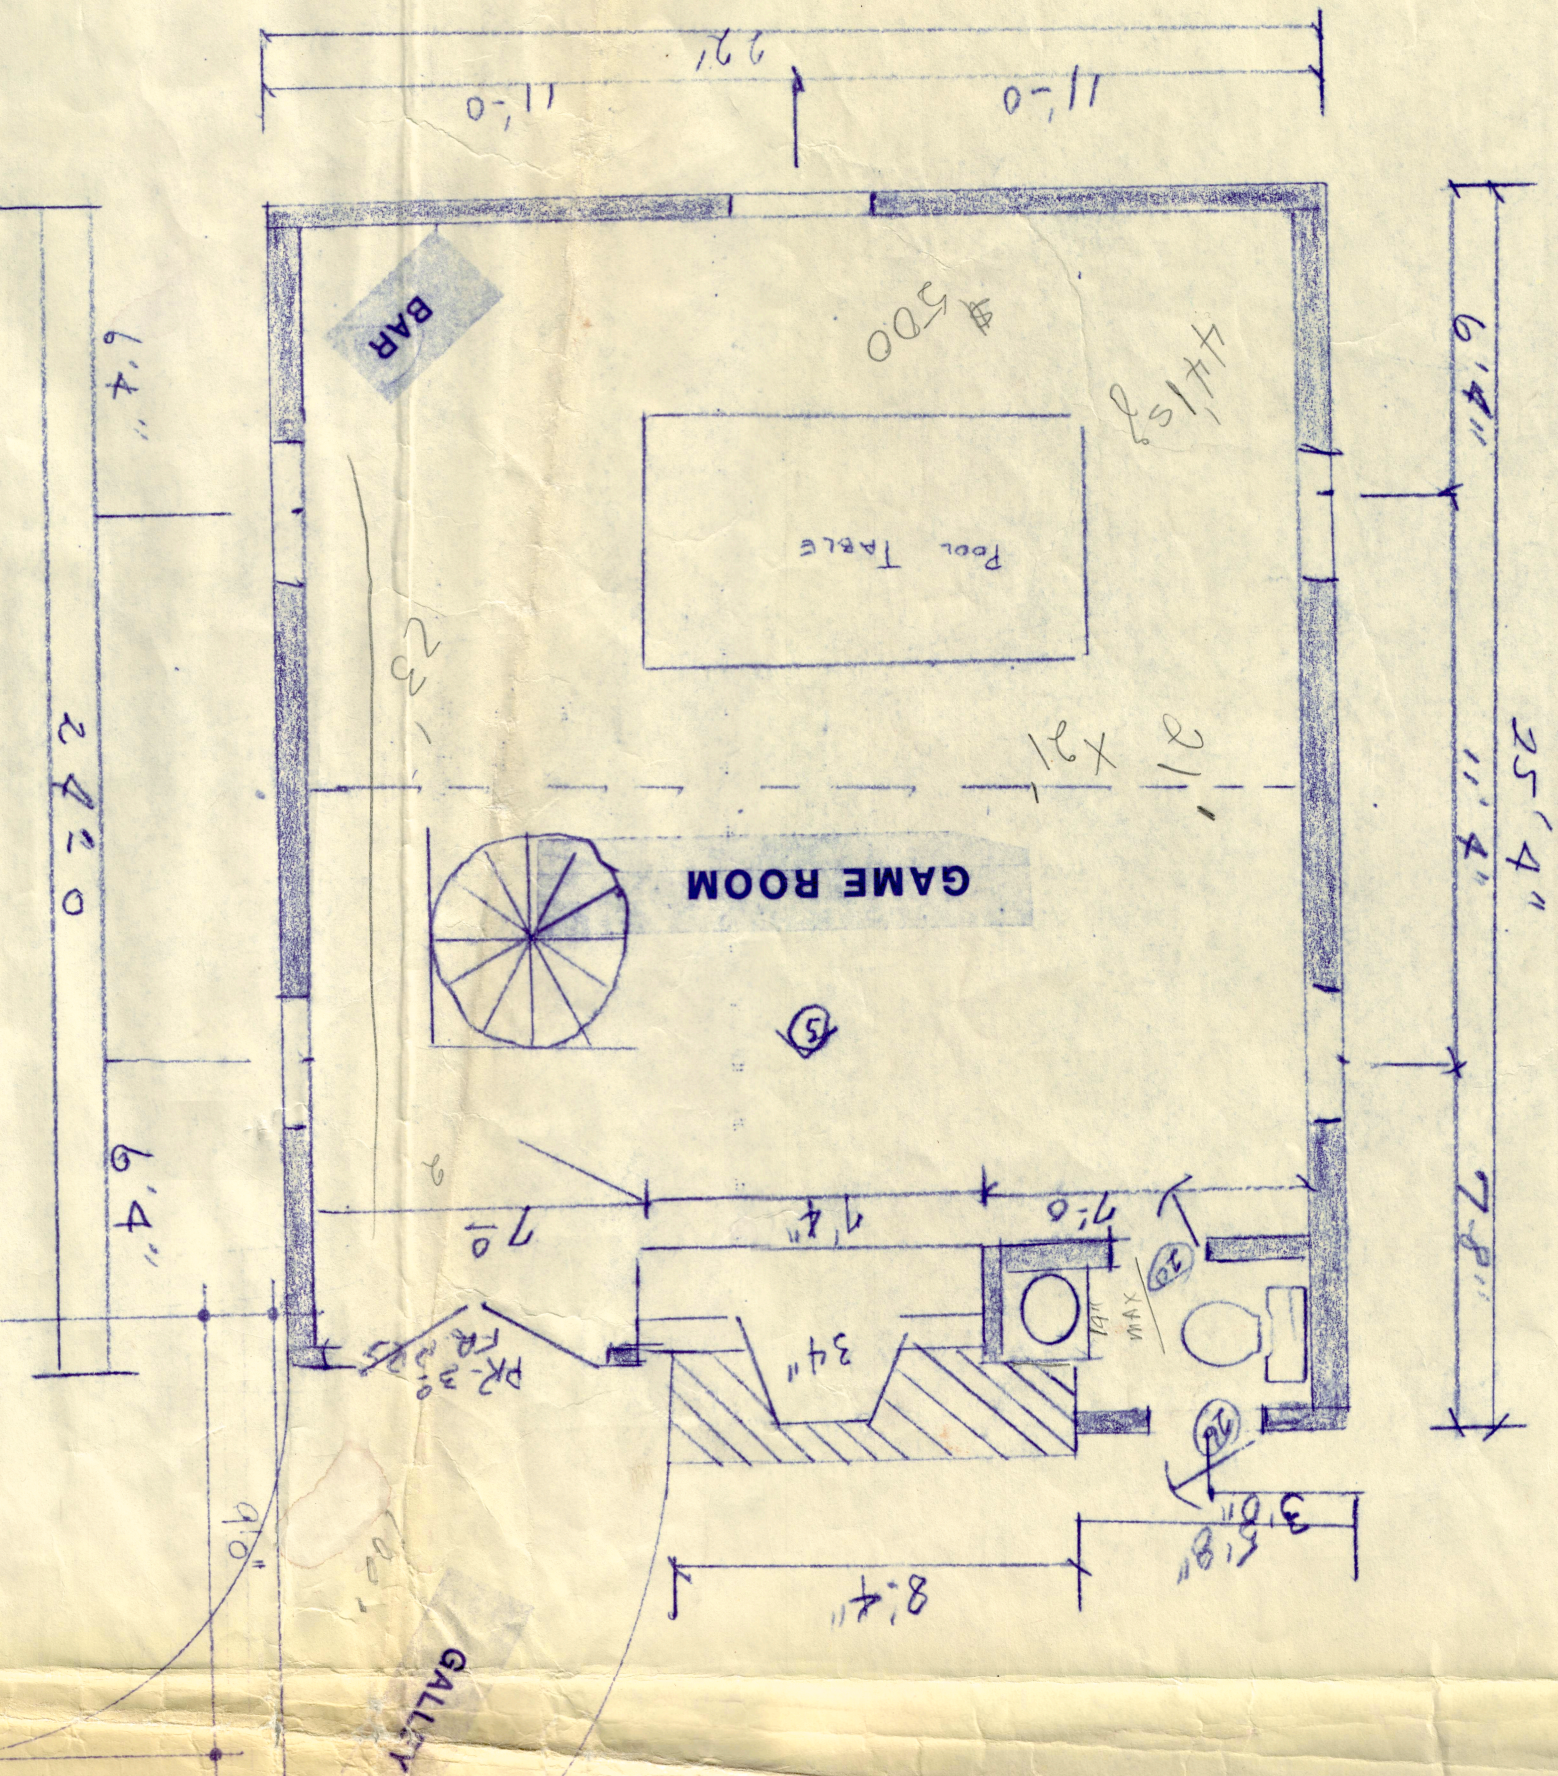


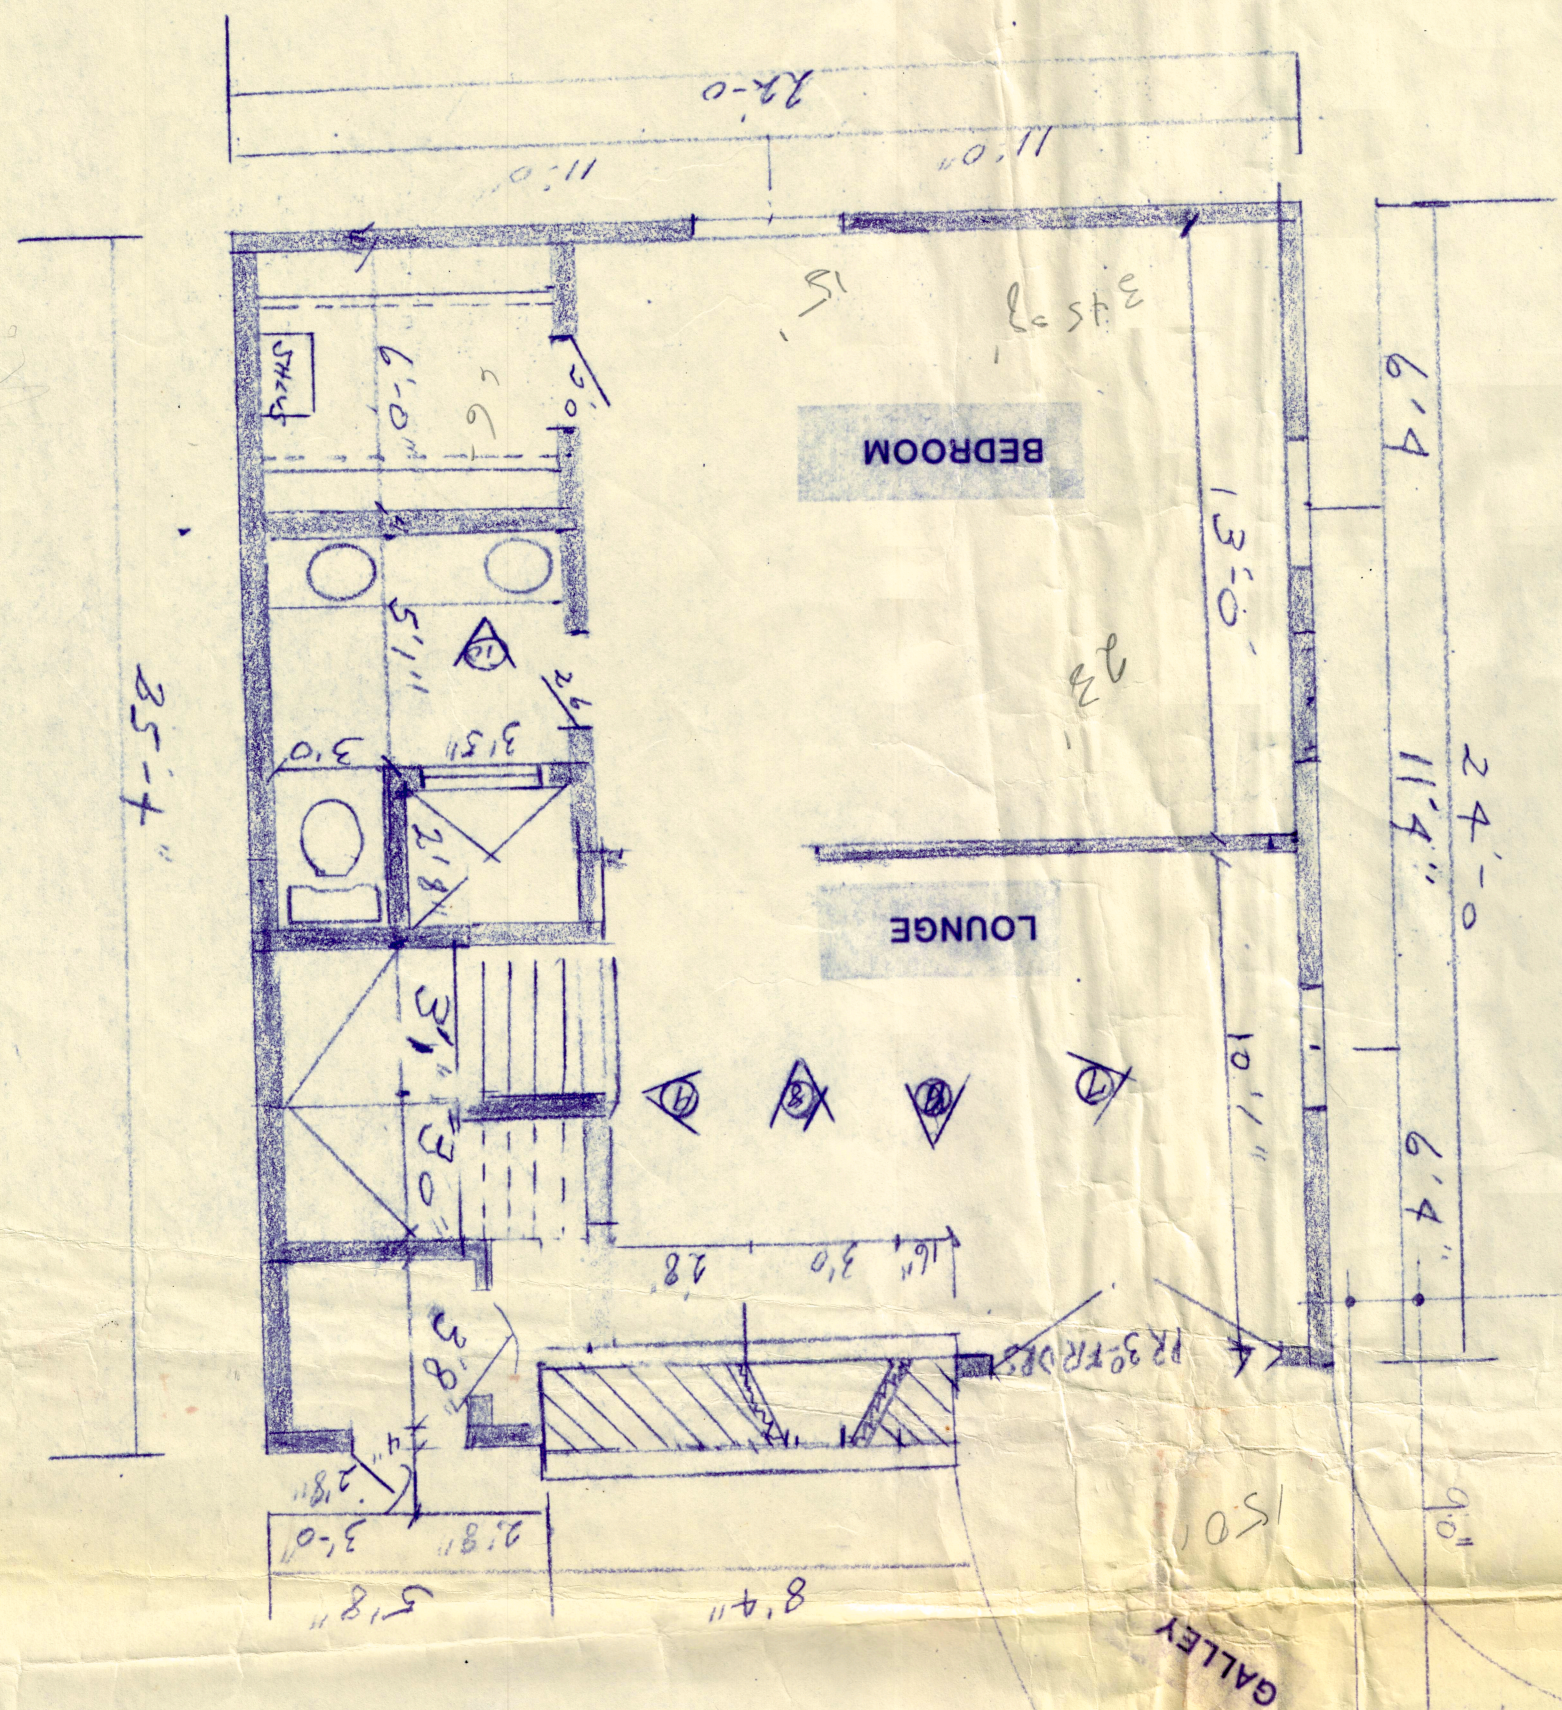

FIRST FLOOR PLAN

scale 1/4" = 1'0"

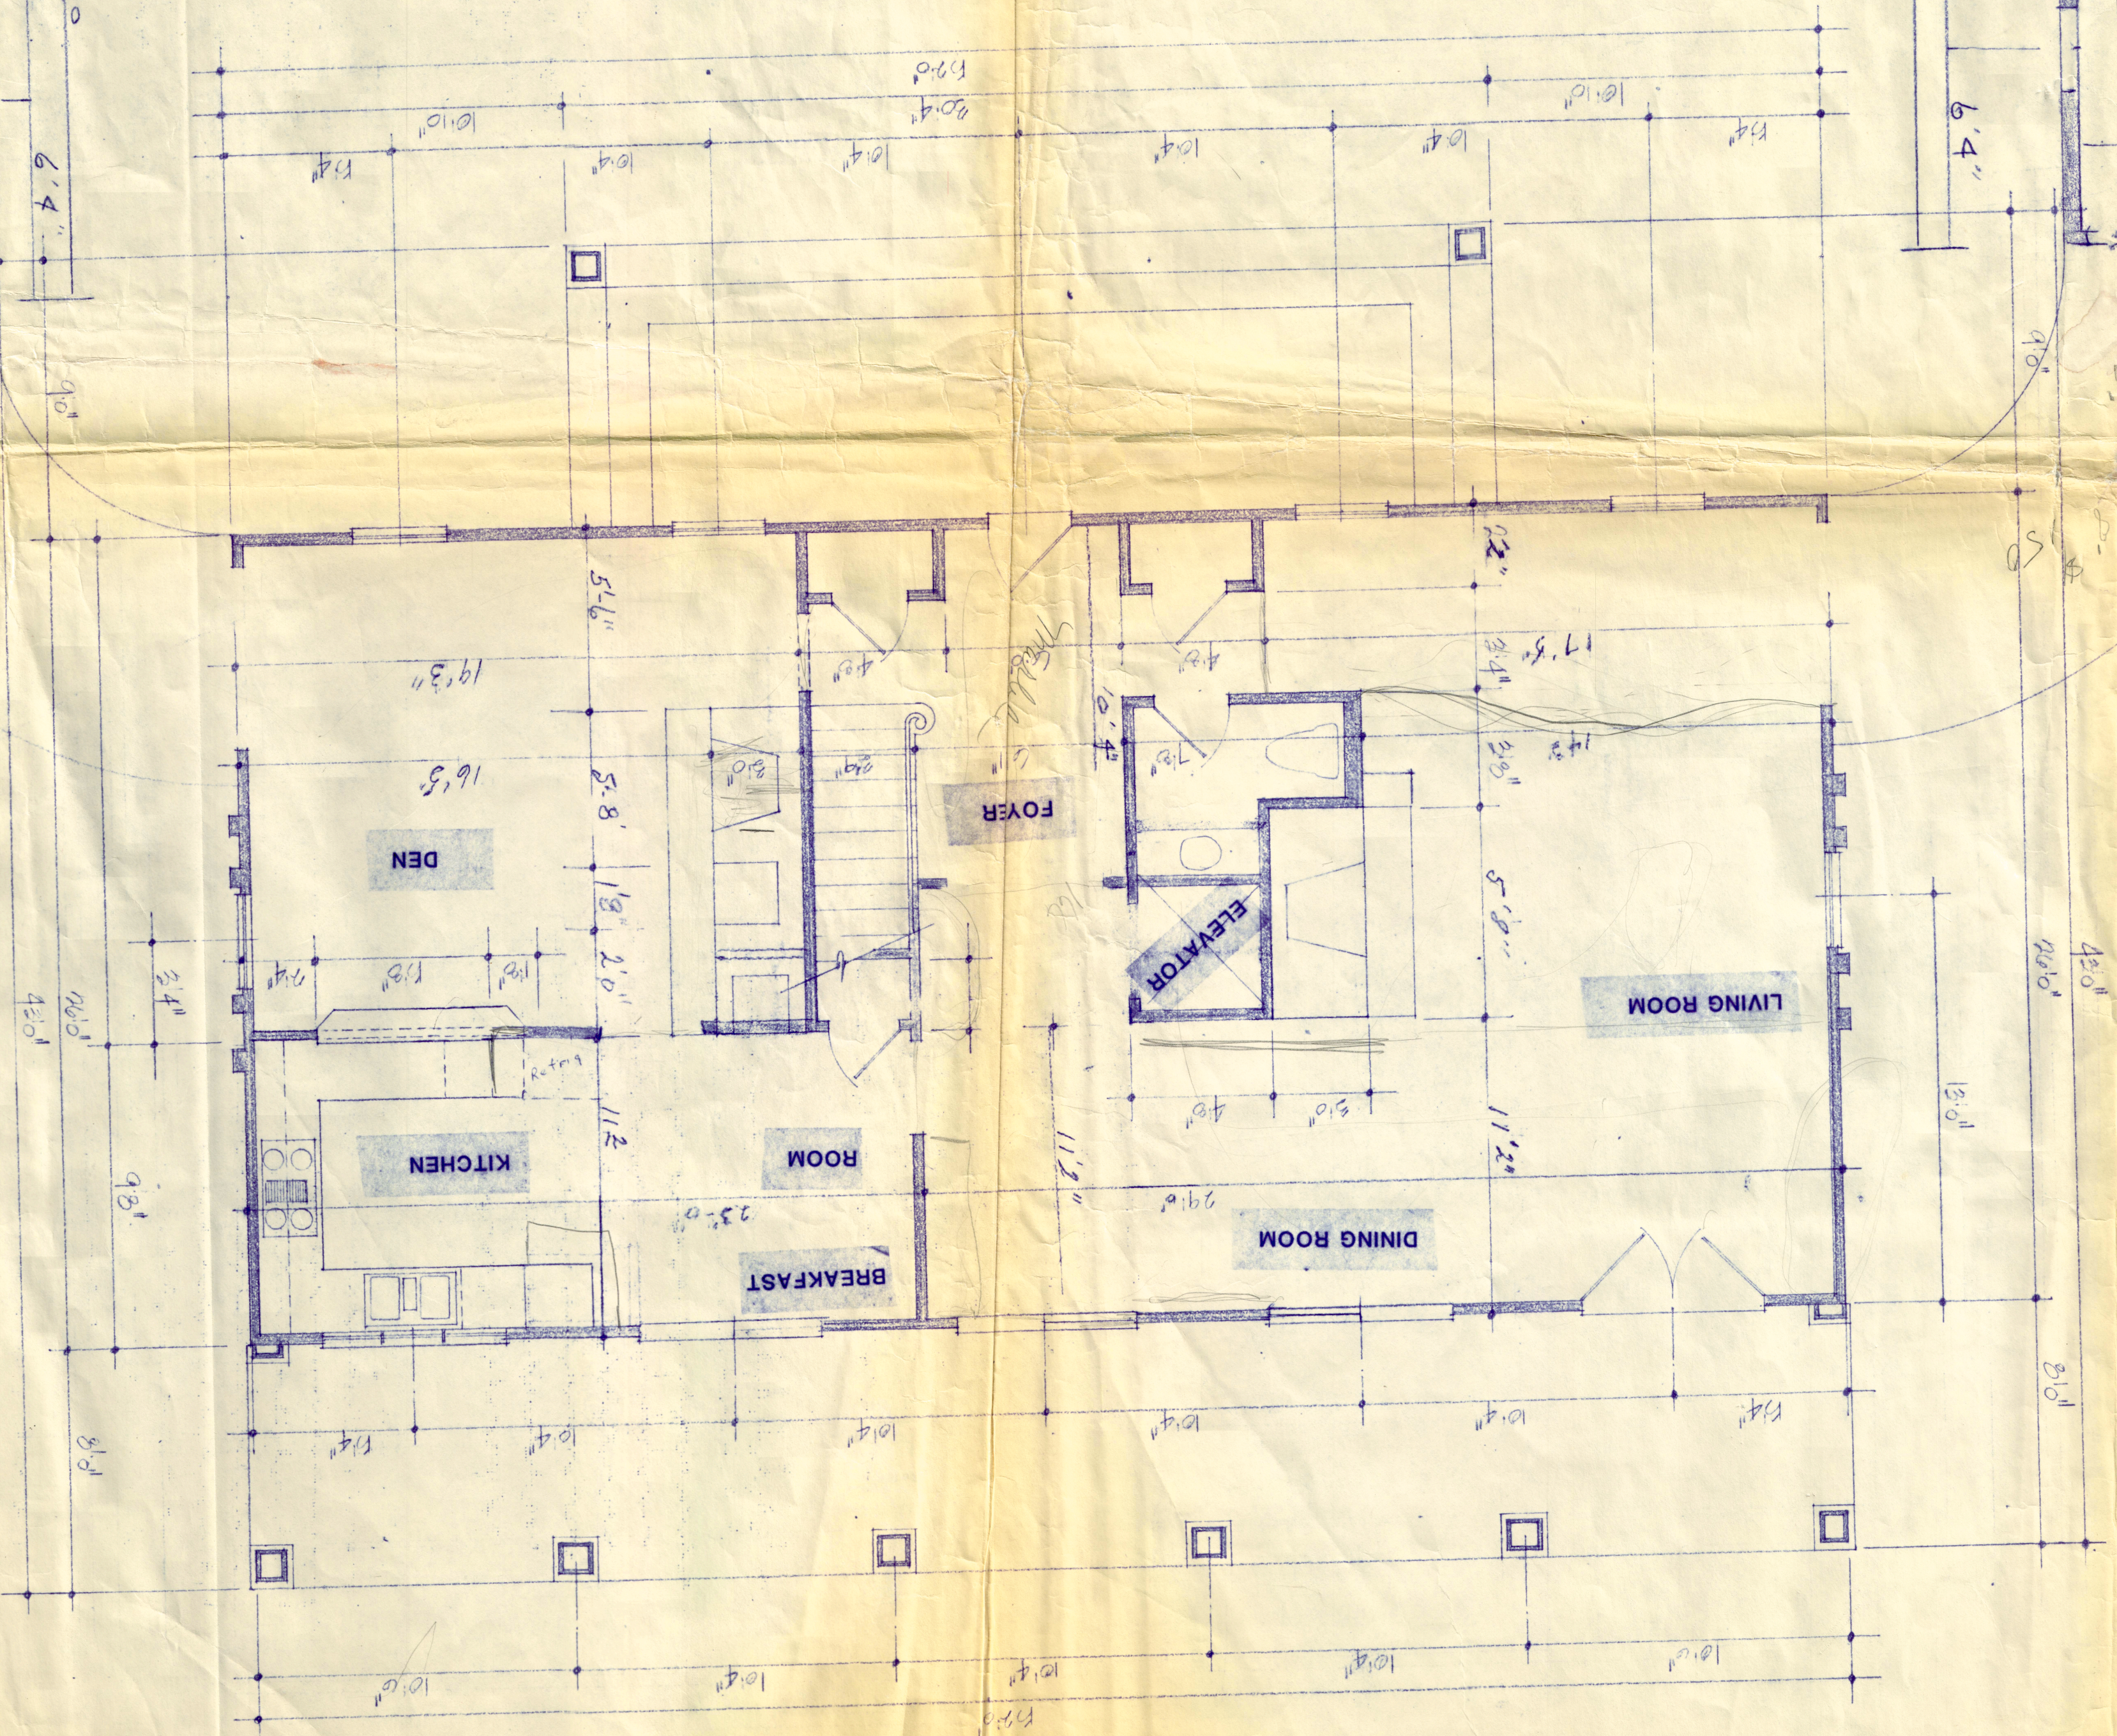

SHEET

PLAN

DESCRIPTION

REVISION

DATE 11/04

DRAWN

PROJECT 8450

5208 BROADWAY #208

PEARLAND, TEXAS 77661



THE KITTERMAN RESIDENCE

BALLENTREE FARMS