





FIRST FLOOR PLAN
scale 1/4" = 1'0"

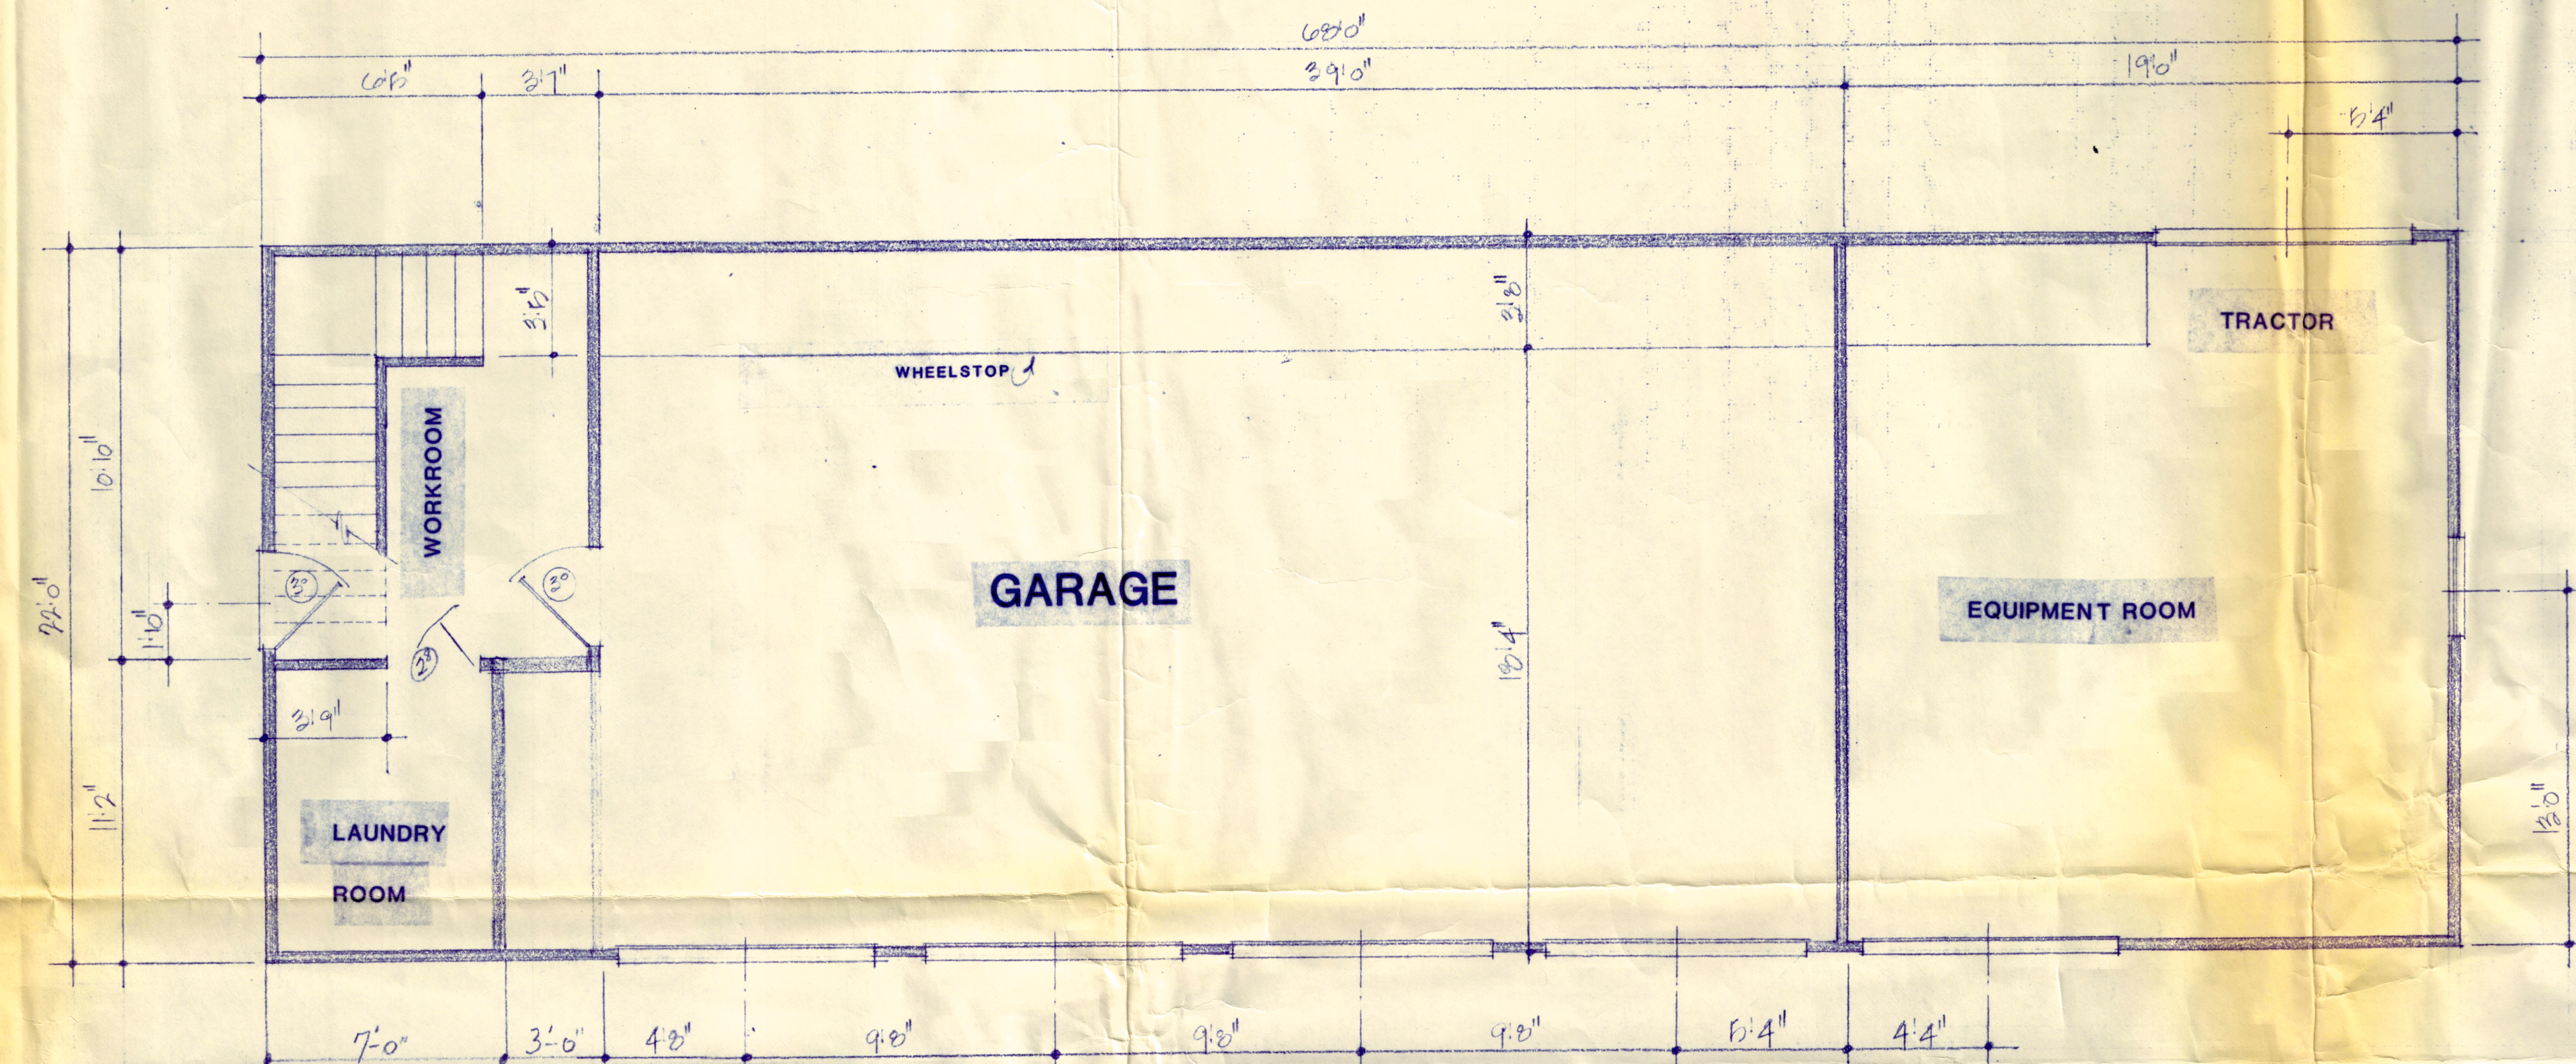

SECOND FLOOR PLAN
scale 1/4" = 1'0"

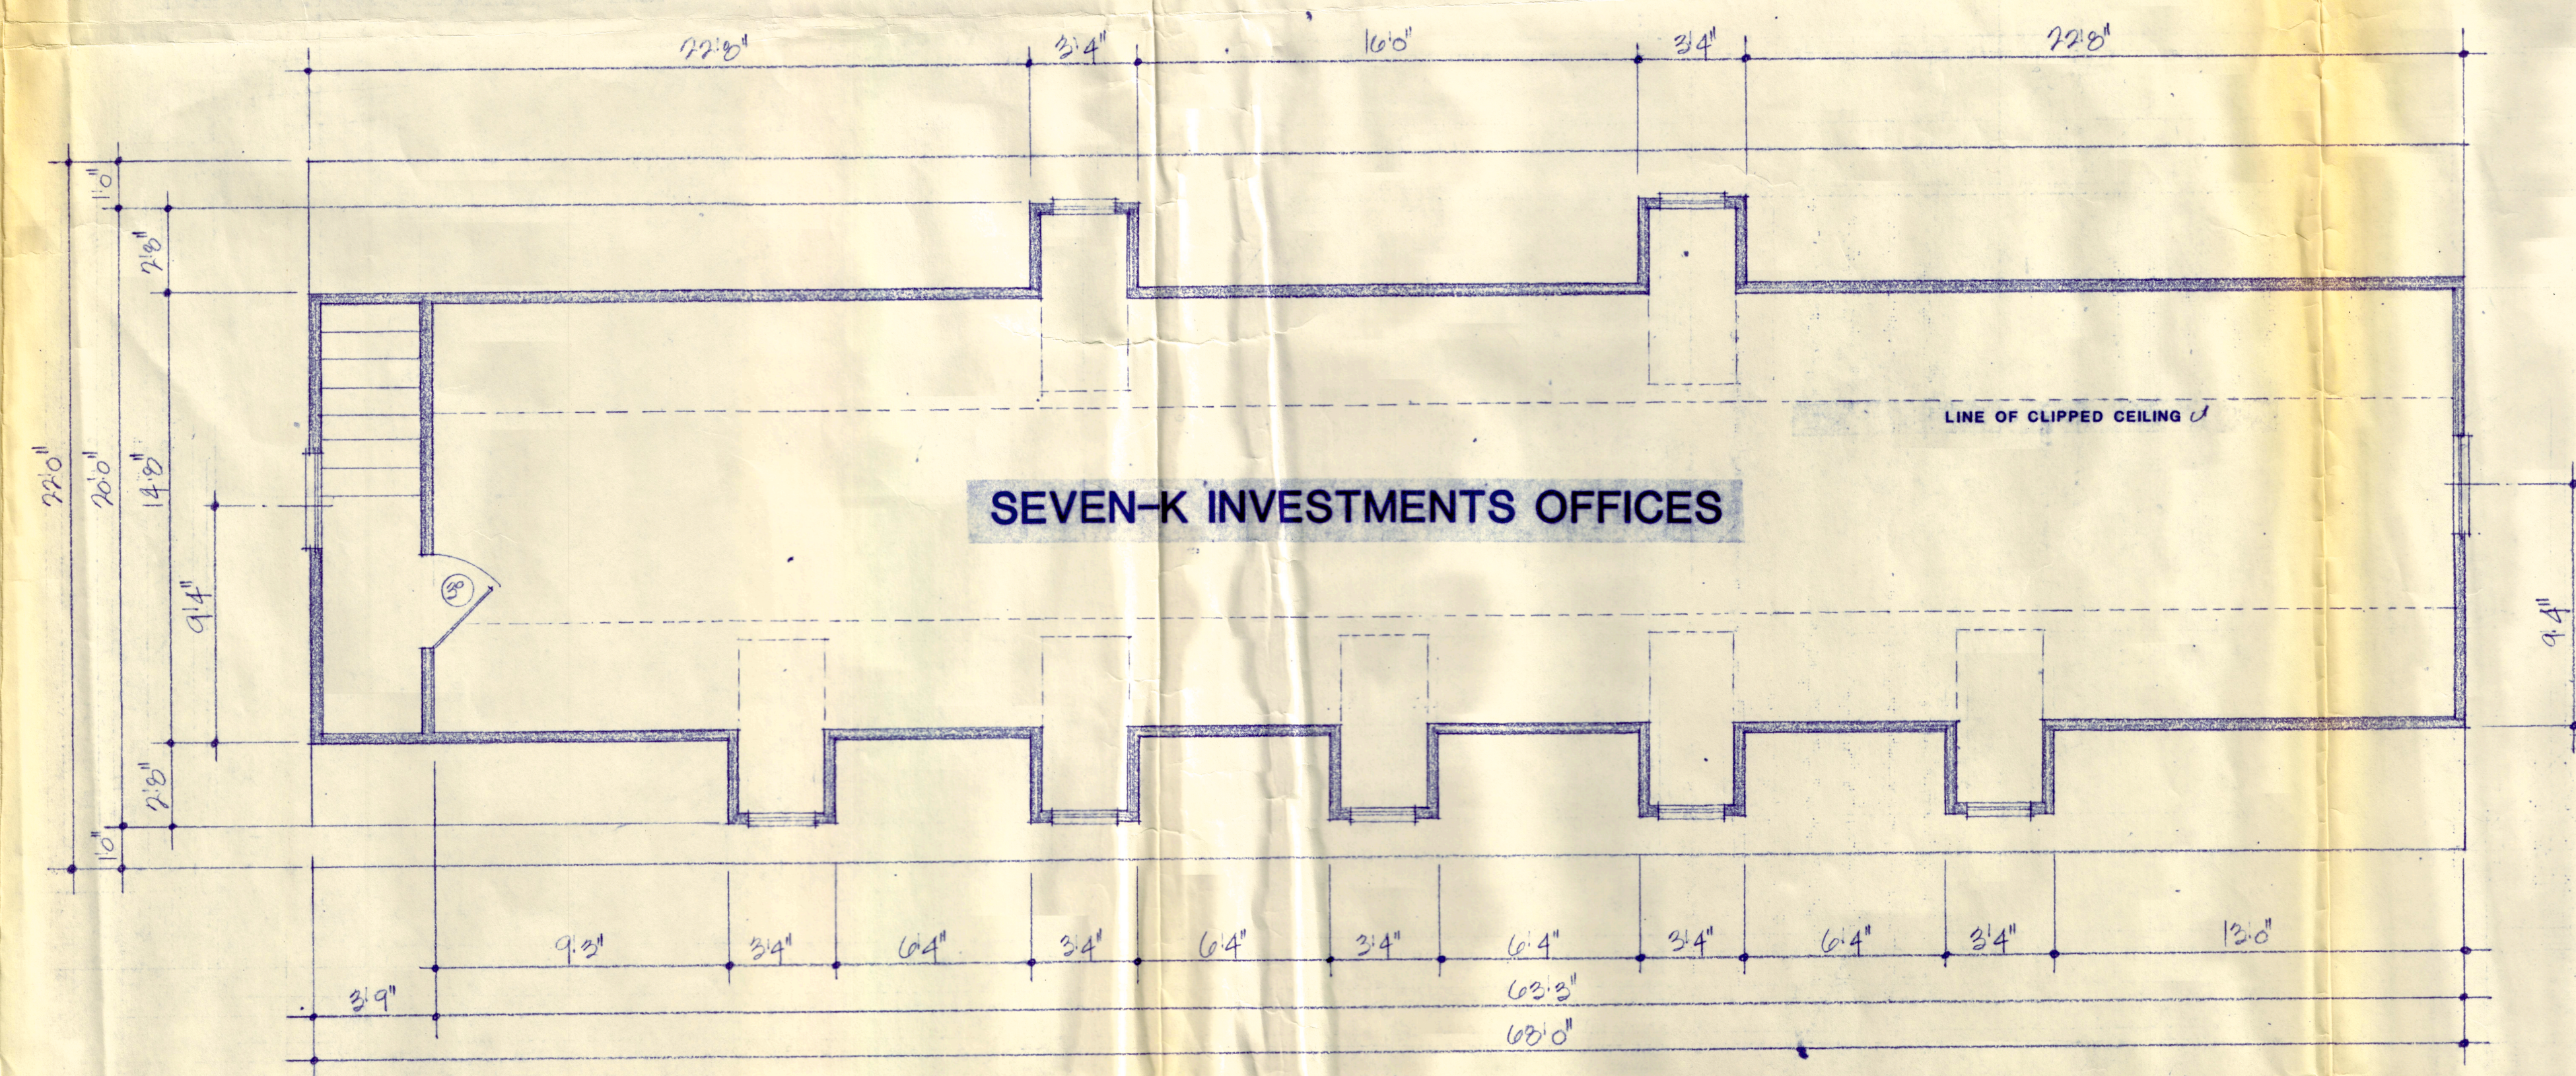