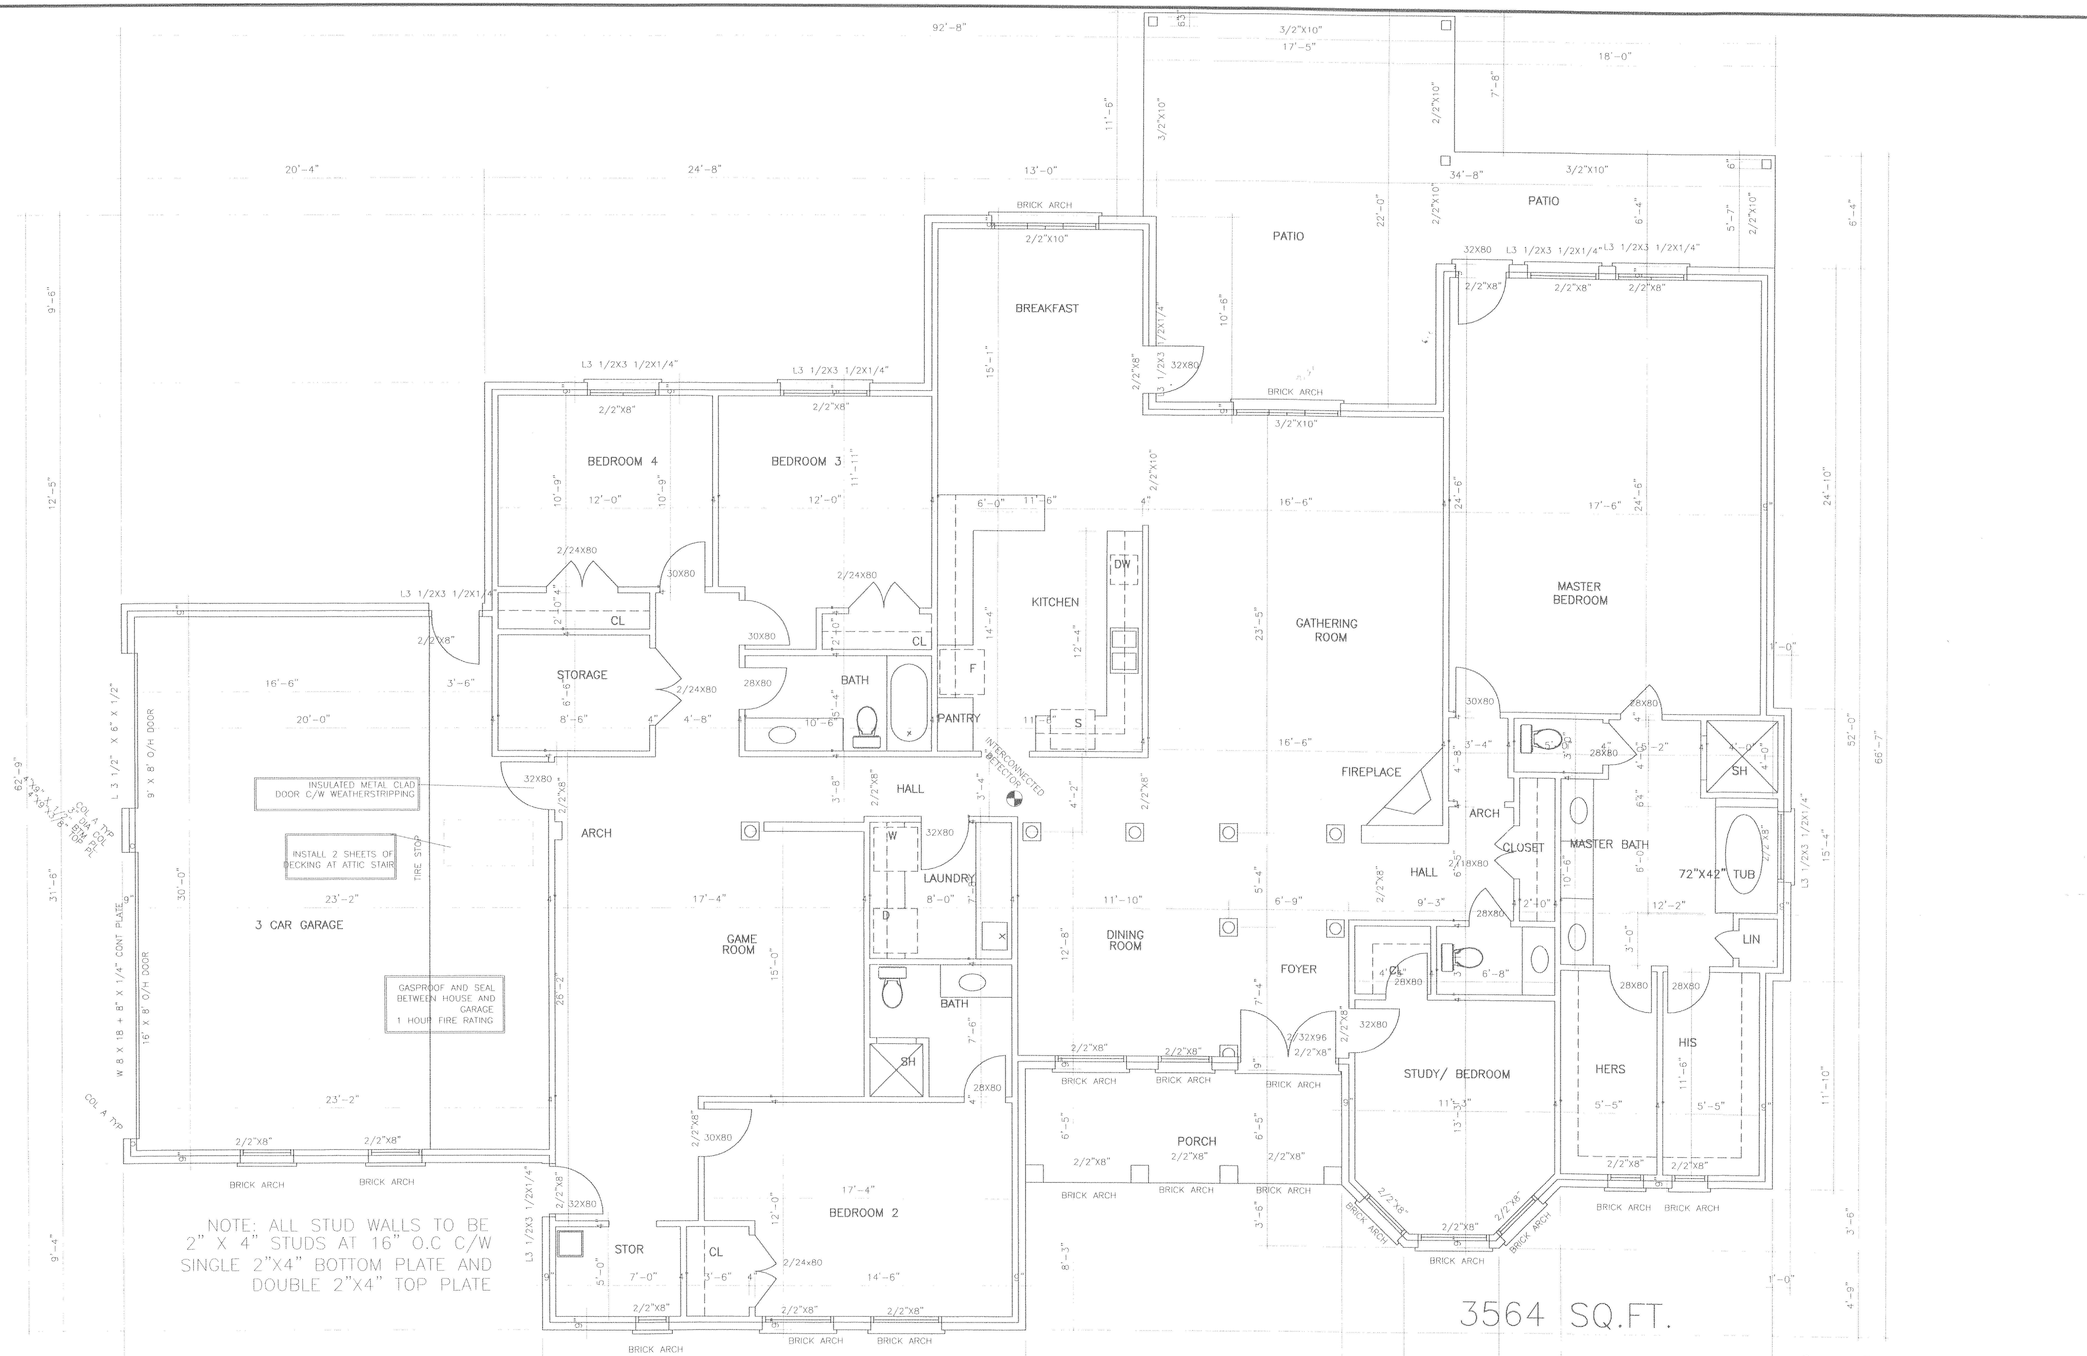

NOTE: ALL STUD WALLS TO BE 2" X 4" STUDS AT 16" O.C C/W SINGLE 2"X4" BOTTOM PLATE AND DOUBLE 2"X4" TOP PLATE

3564 SQ.FT.

yohan@y-square.net

ISSUED | DATE | DRAWN BY | SCALE

A1 | 0102

FLOOR PLAN

1/4" = 1'-0"

RESIDENCE FOR DEBRA & STEVE HORNSBY

NO	DATE	REVISIONS DESCRIPTION
	feb 13 06	
	feb 23 06	

THESE DRAWINGS ARE THE PROPERTY OF THE DESIGNER AND MAY NOT BE REPRODUCED OR USED IN ANY MANNER WITHOUT THE EXPRESS PERMISSION OF THE DESIGNER. ALL DRAWINGS ARE THE INSTRUMENTS OF SERVICE AND SHALL REMAIN THE PROPERTY OF THE DESIGNER.