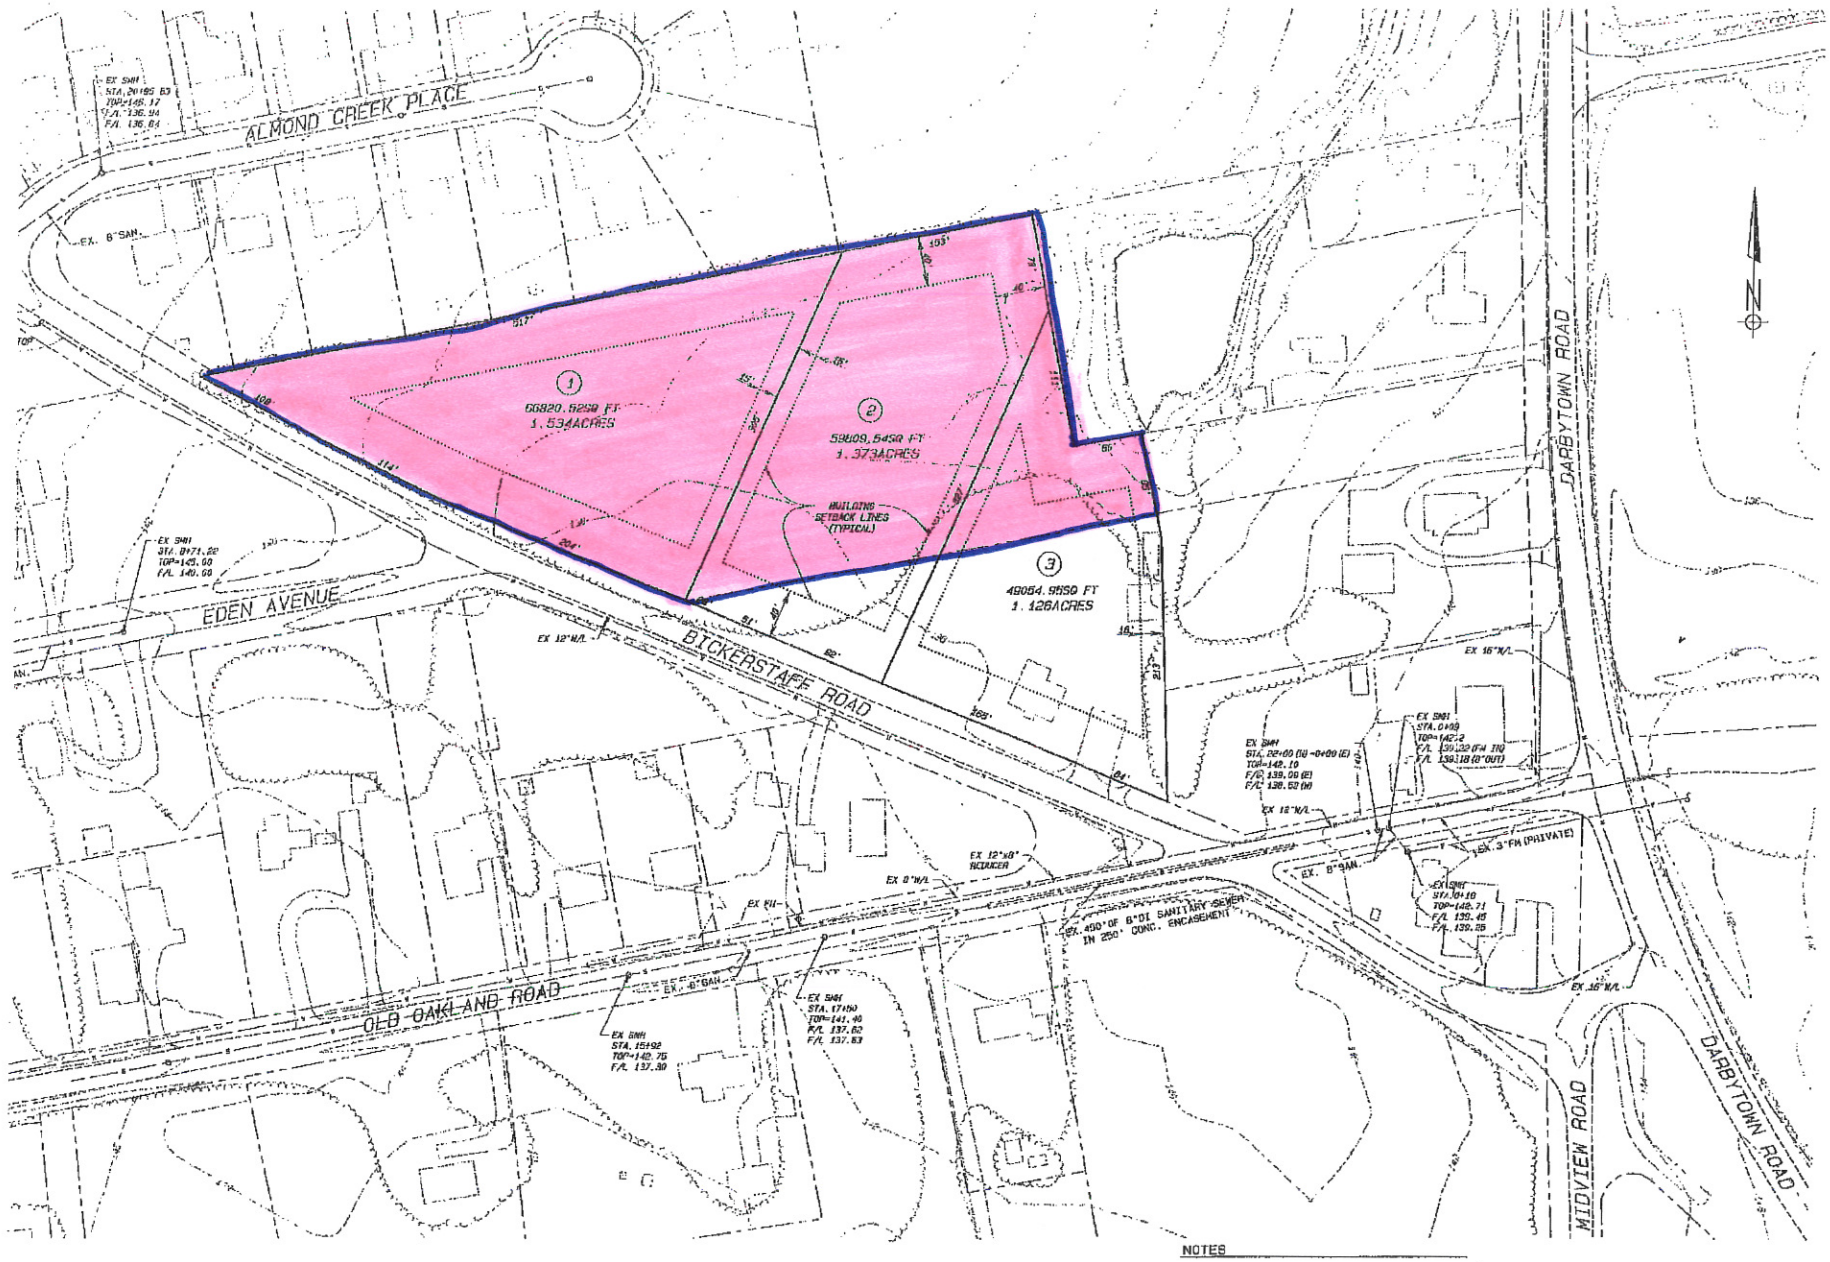

NOTES

GPIN: 807-706-3871 & 807-706-5954

ZONING: A-3

WATER: COUNTY WATER

SEWER: COUNTY SEWER

REF CSB & CWB 50 SE & 50 SW

EDA ENGINEERING DESIGN ASSOCIATES

6626 LABURNUM AVENUE
RICHMOND, VIRGINIA 23231
PHONE: 804-236-0190
FAX: 804-236-0194

PO BOX 515
WICOMICO CHURCH 23579
PHONE: 804-580-2227
FAX: 804-580-3334

REVISION:		
NO.	DATE:	DESCRIPTION:

PROPERTY SITUATED ALONG THE NORTH LINE OF BICKERSTAFF ROAD

VARINA DISTRICT, HENRICO COUNTY, VA.

CONCEPTUAL LAYOUT "C"

DRAWN BY: CIA CHECKED BY: RFN

SCALE: 1"=50' DATE: MARCH 29, 2012

DRAWING NO: 1 OF 1