BUILDING SKETCH

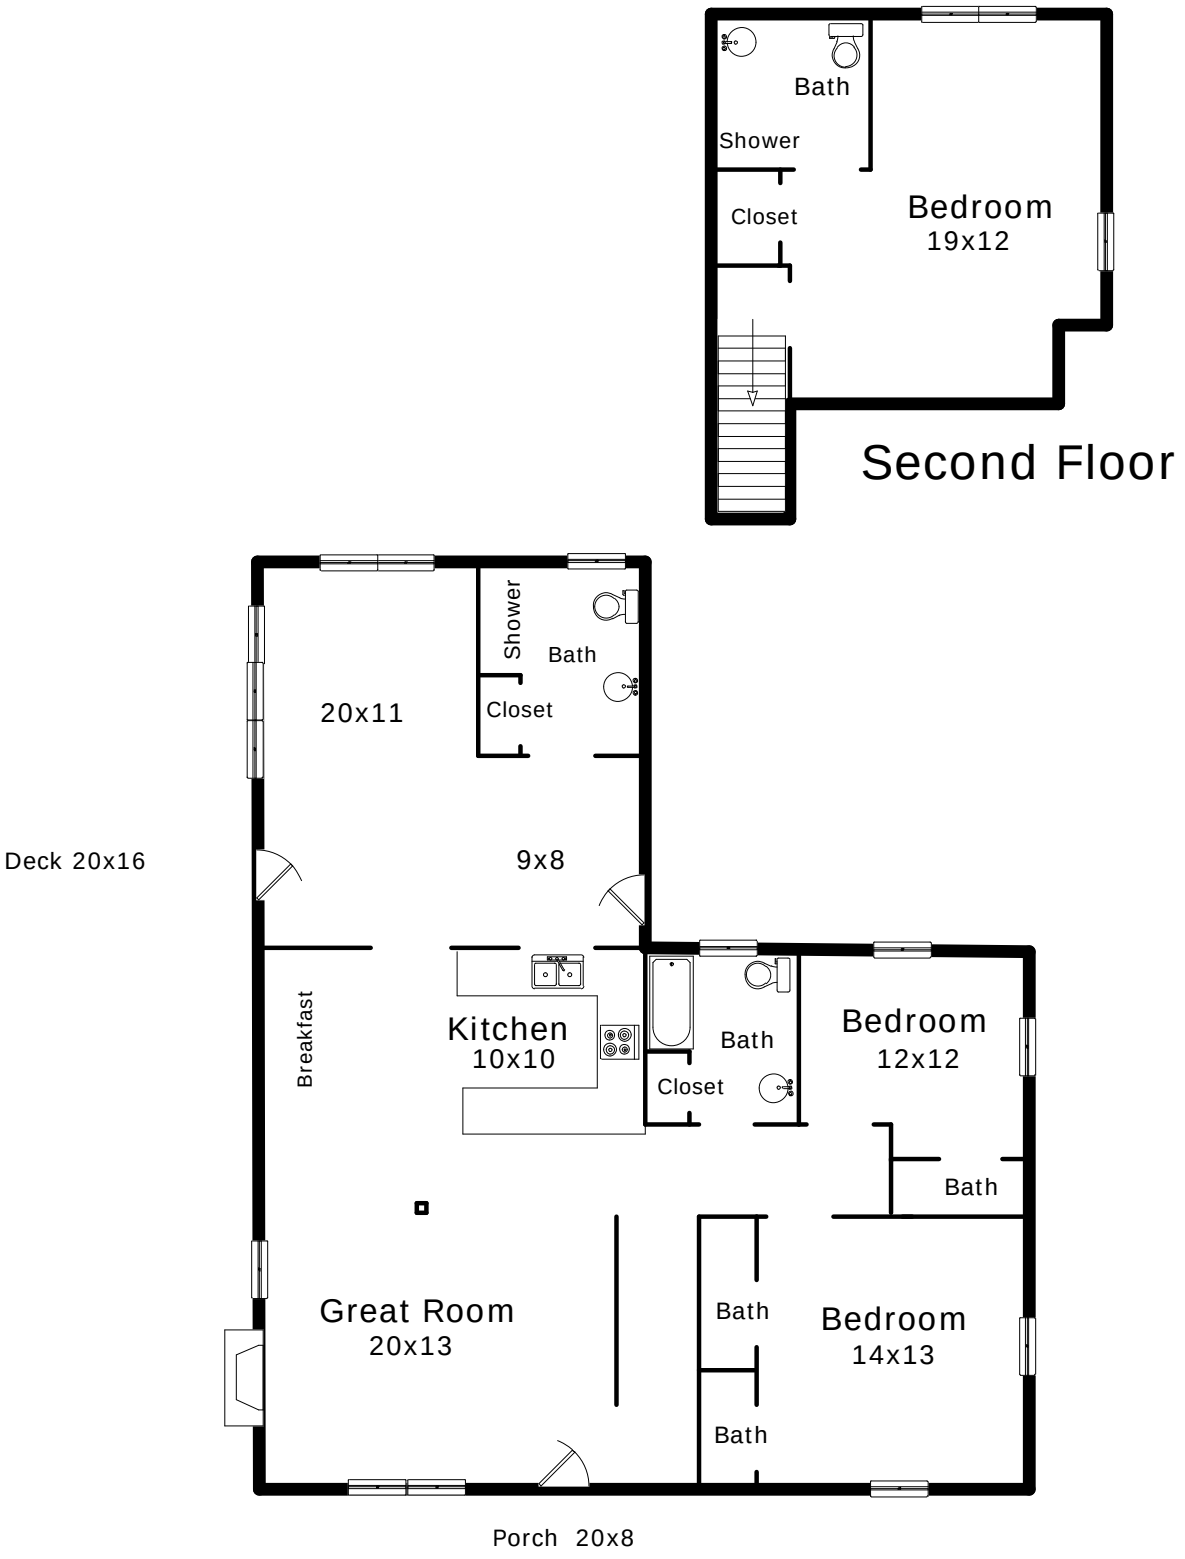

Scale: **1" = 10'**

BUILDING SKETCH

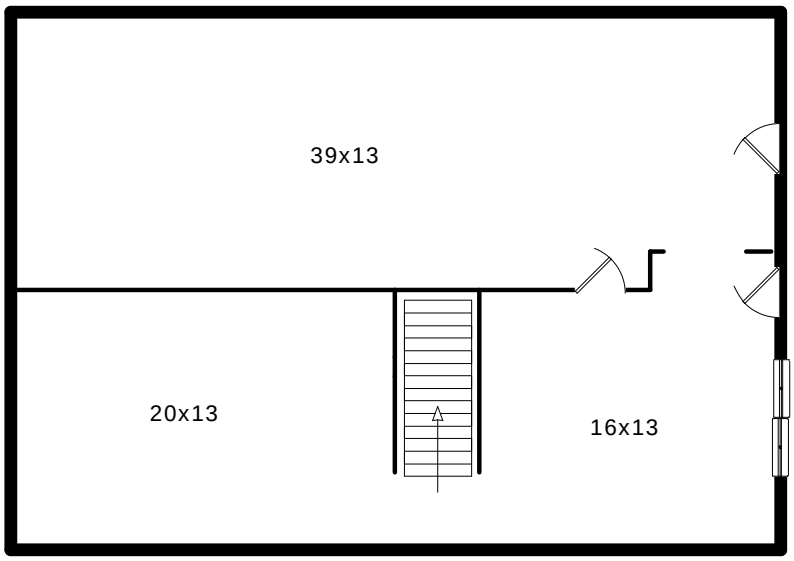

Basement

Scale: **1" = 10'**