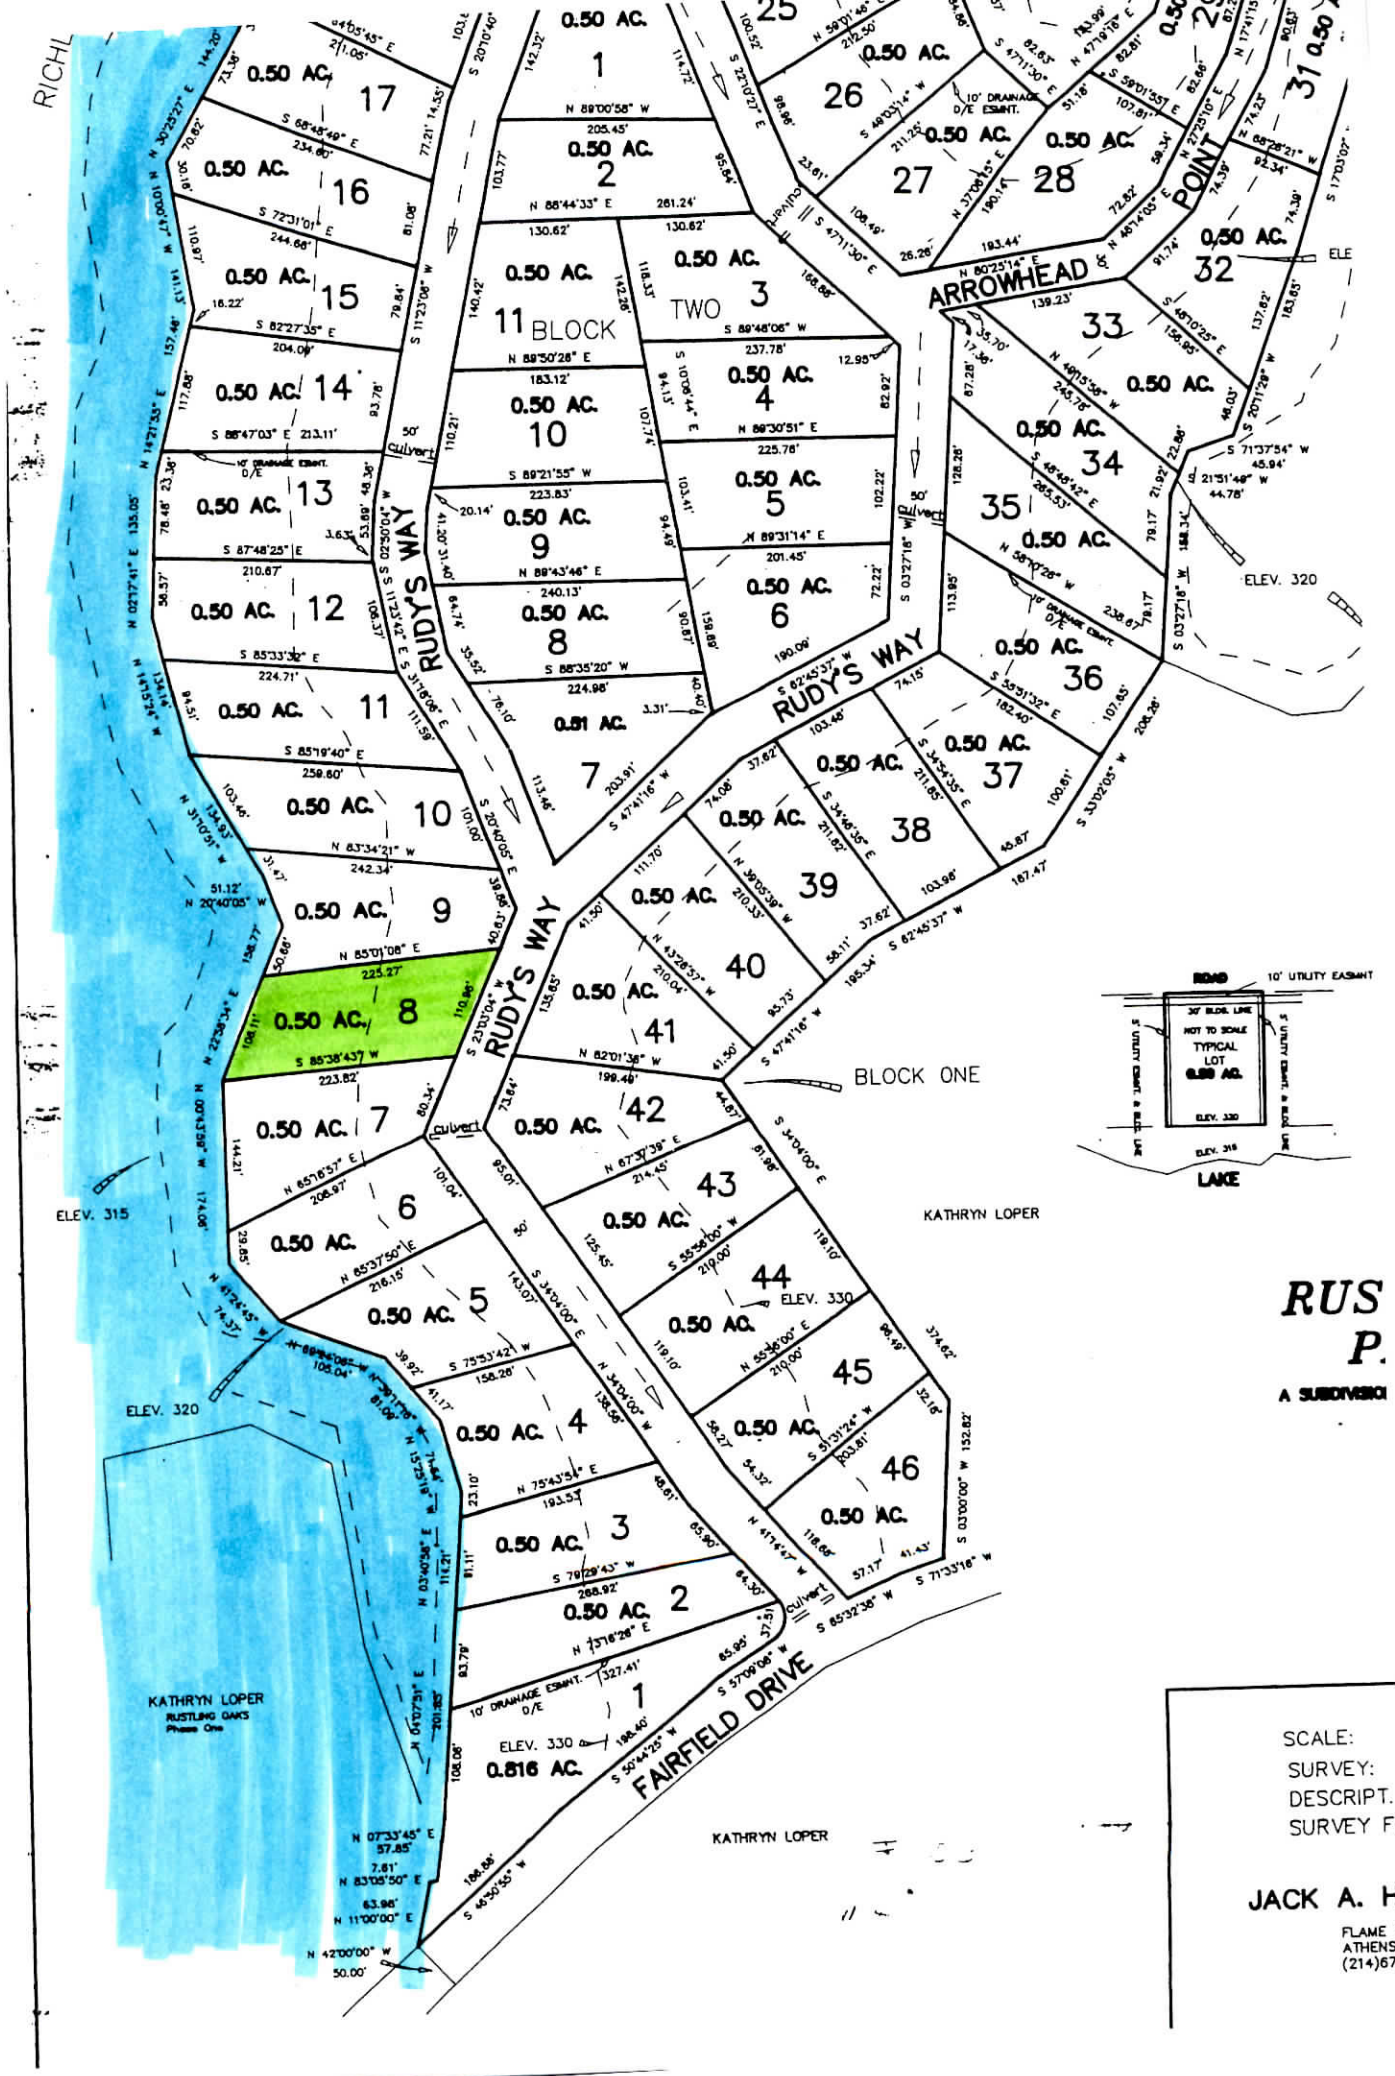
RUDY'S WAY
ARROWHEAD POINT
FAIRFIELD DRIVE
BLOCK TWO
BLOCK ONE
KATHRYN LOPER
RUSTLING OAKS
Phase One
ELEV. 315
ELEV. 320
ELEV. 330
0.816 AC.
0.81 AC.
culvert
10' DRAINAGE EMNT. O/E
10' UTILITY EASMNT
TYPICAL LOT
LAKE
SCALE:
SURVEY:
DESCRIPT.
SURVEY FC
JACK A. HI
FLAME O
ATHENS,
(214)675