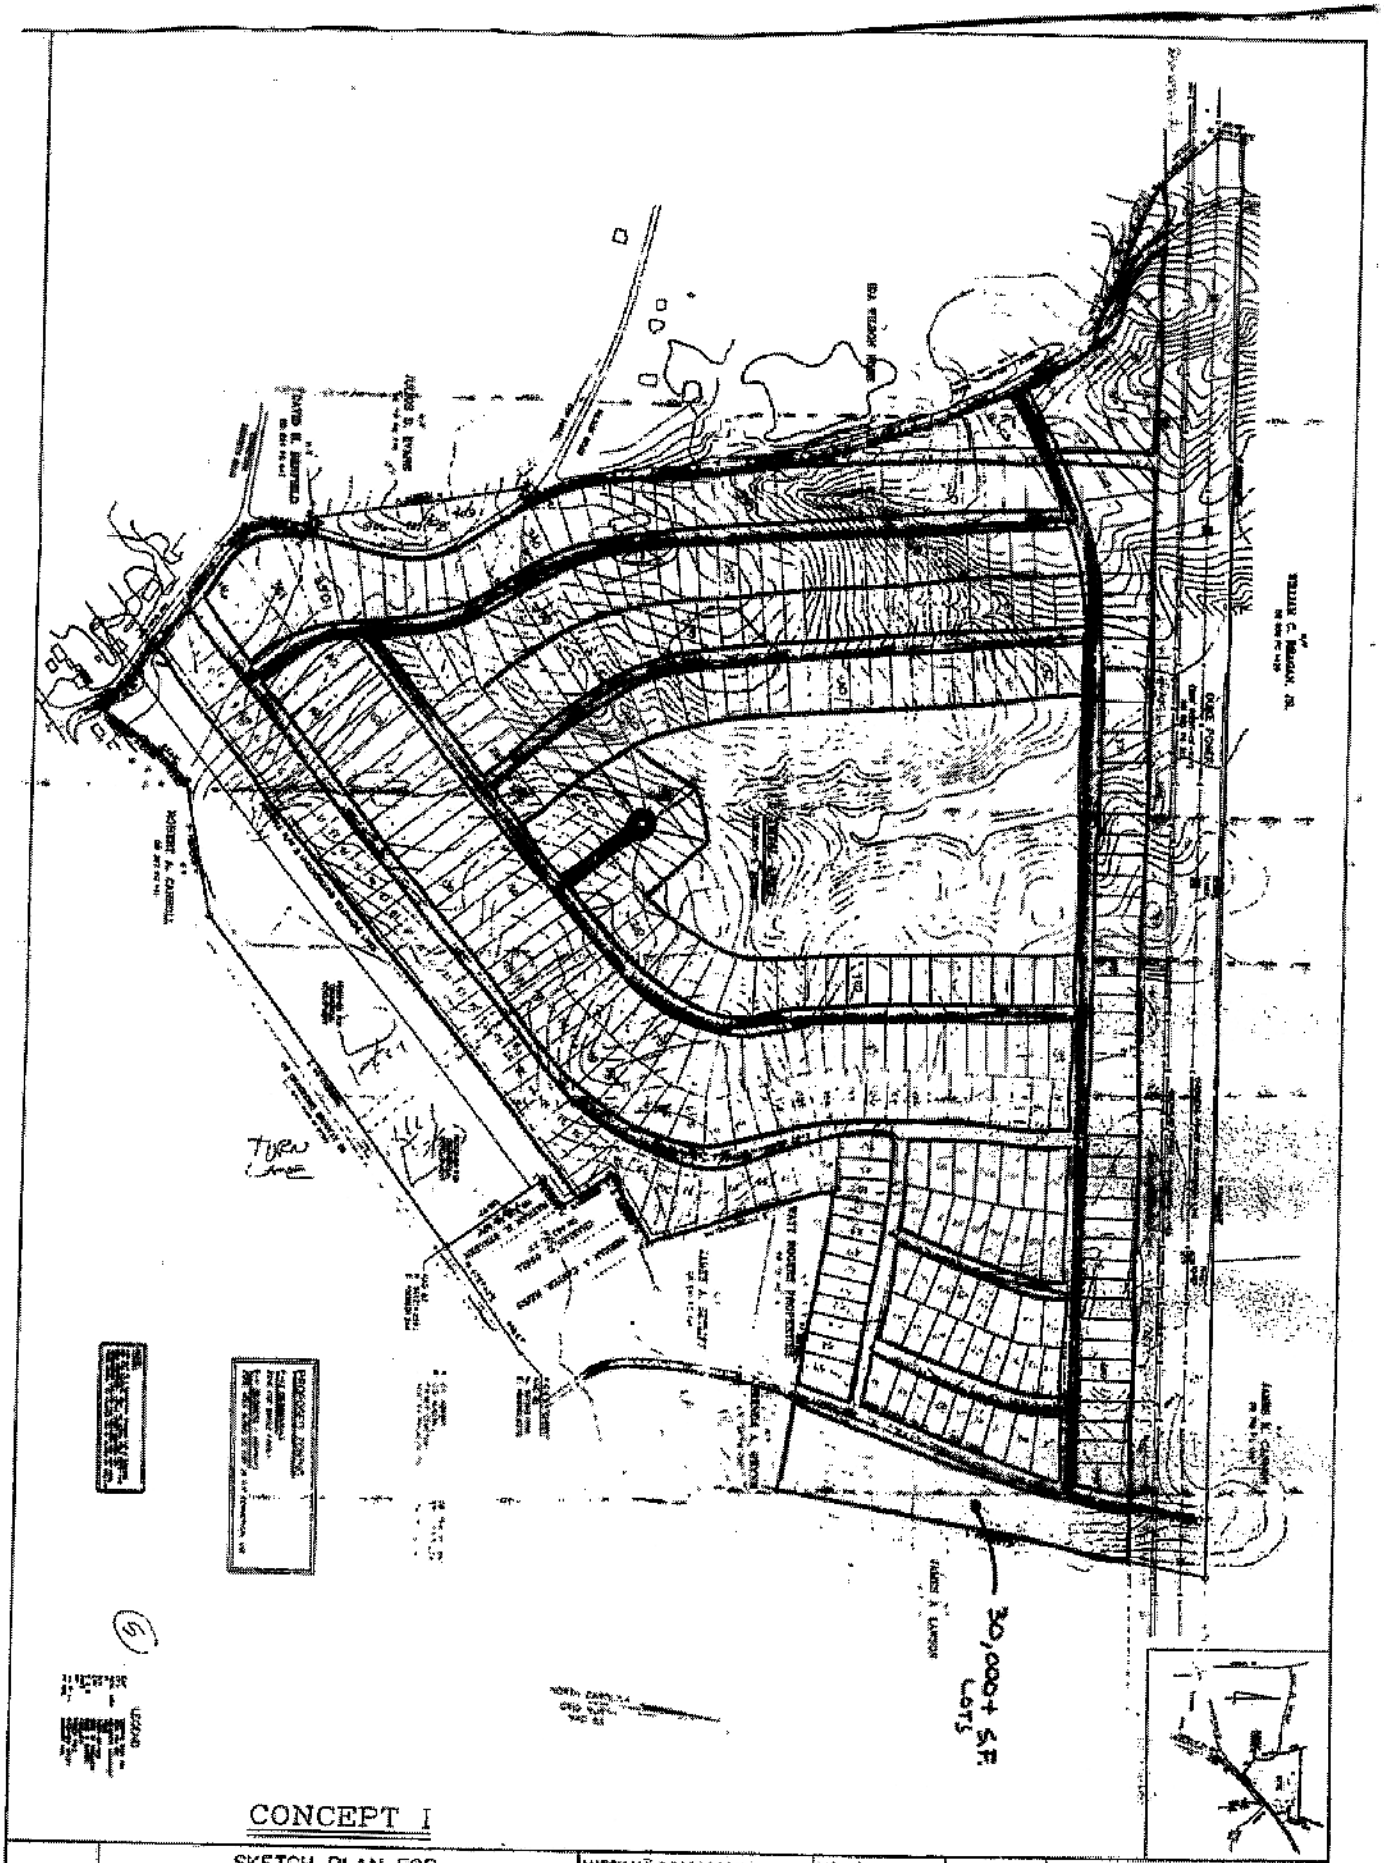

SKETCH PLAN FOR

PROJECT HOMESTEAD

US (BUS) 29 – RUFFIN TOWNSHIP
ROCKINGHAM COUNTY – NORTH CAROLINA

MITCHAM & ASSOCIATES, P.A.
ENGINEERS – SURVEYORS – PLANNERS
5015 HIGH POINT ROAD
P.O. Box 7387
GREENSBORO, NC 27417-0387
(336) 299-2770 FAX (336) 292-0142
E-MAIL: mitchamassoc@mindspring.com

Revision	Date

Date: 4/19/06
Scale: 1" = 200'
Drawn By: MM
Checked By: JM
Job No.: 99076