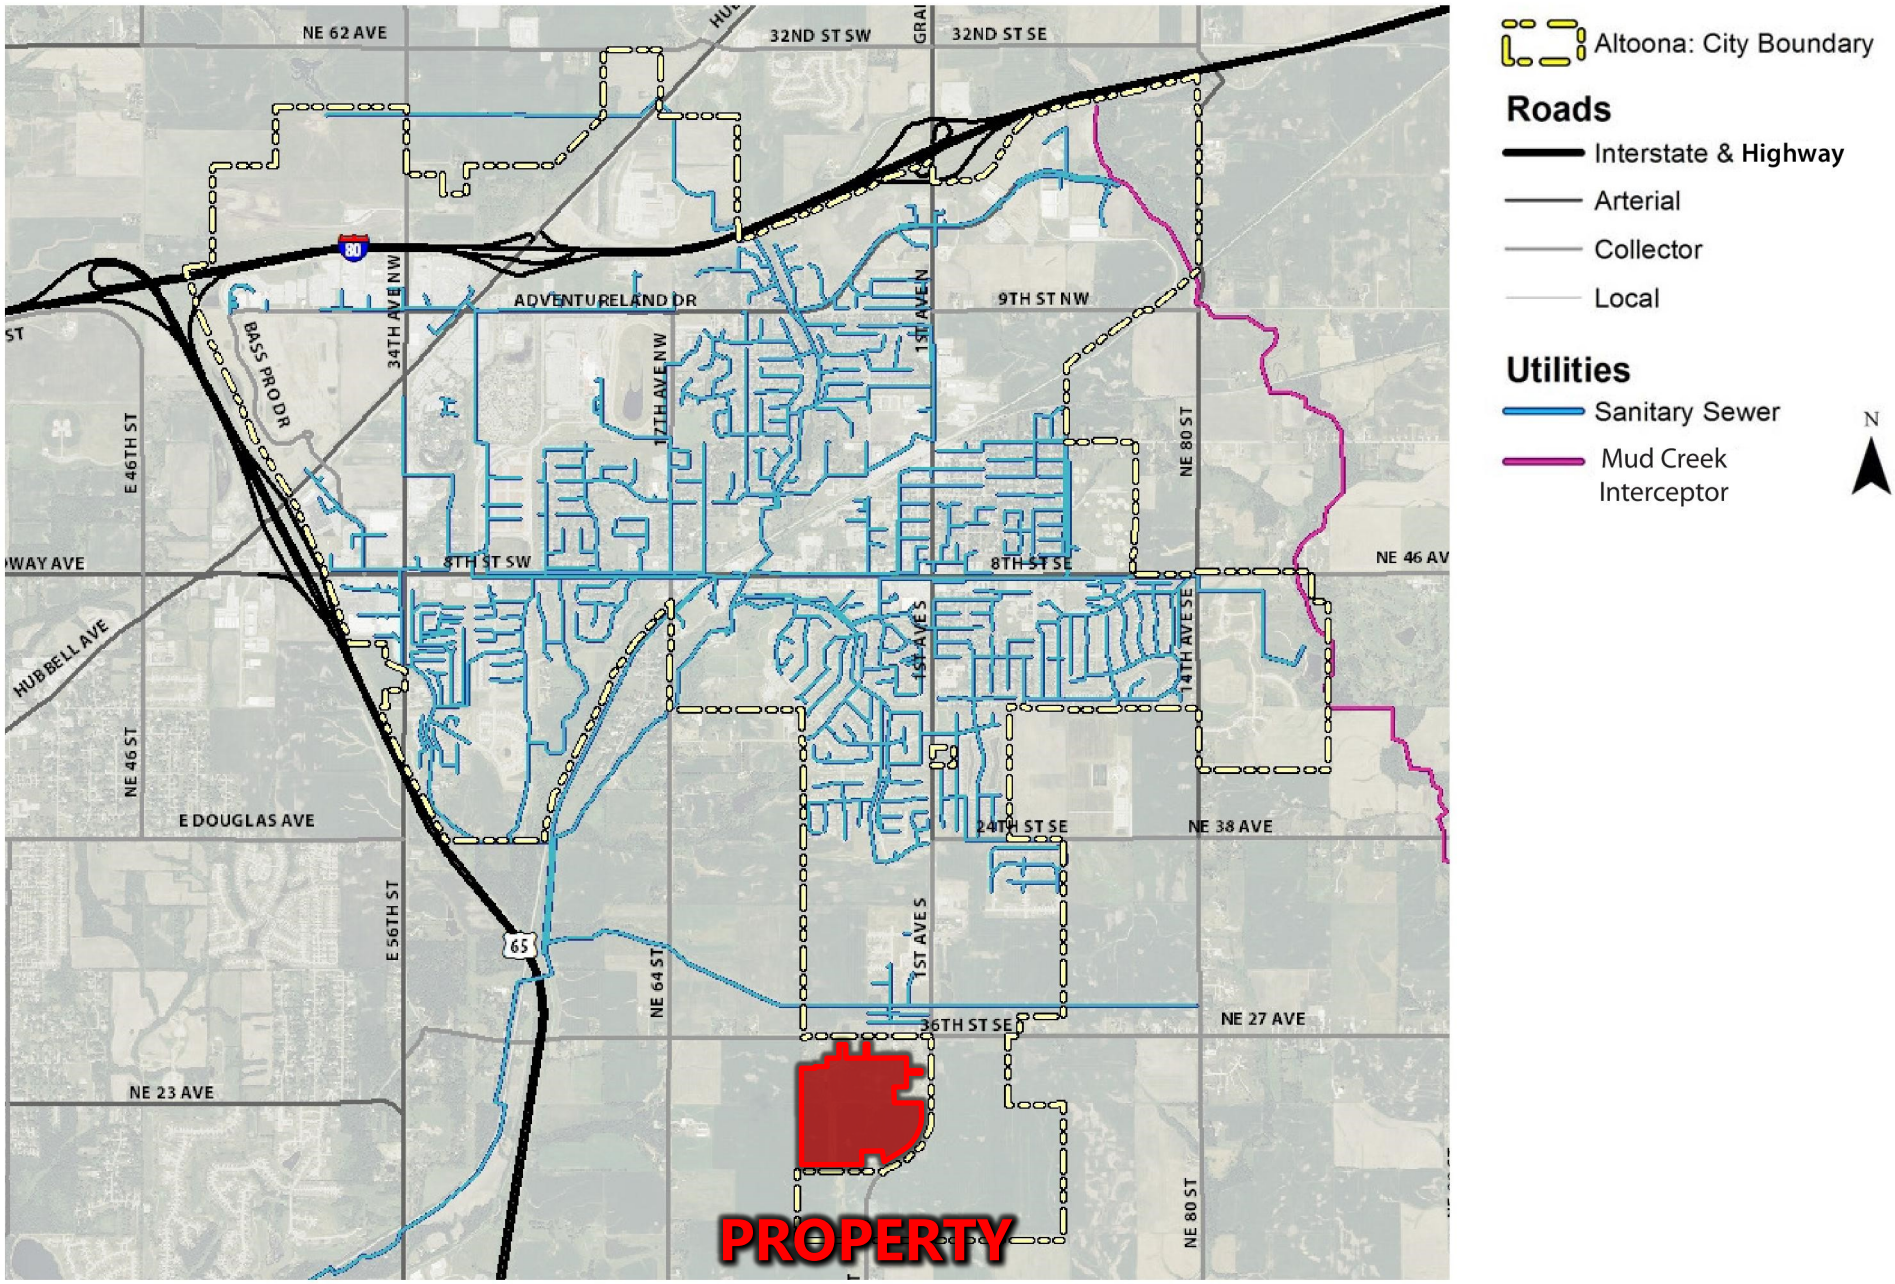Figure 5.5 - Altoona Sewer Lines