




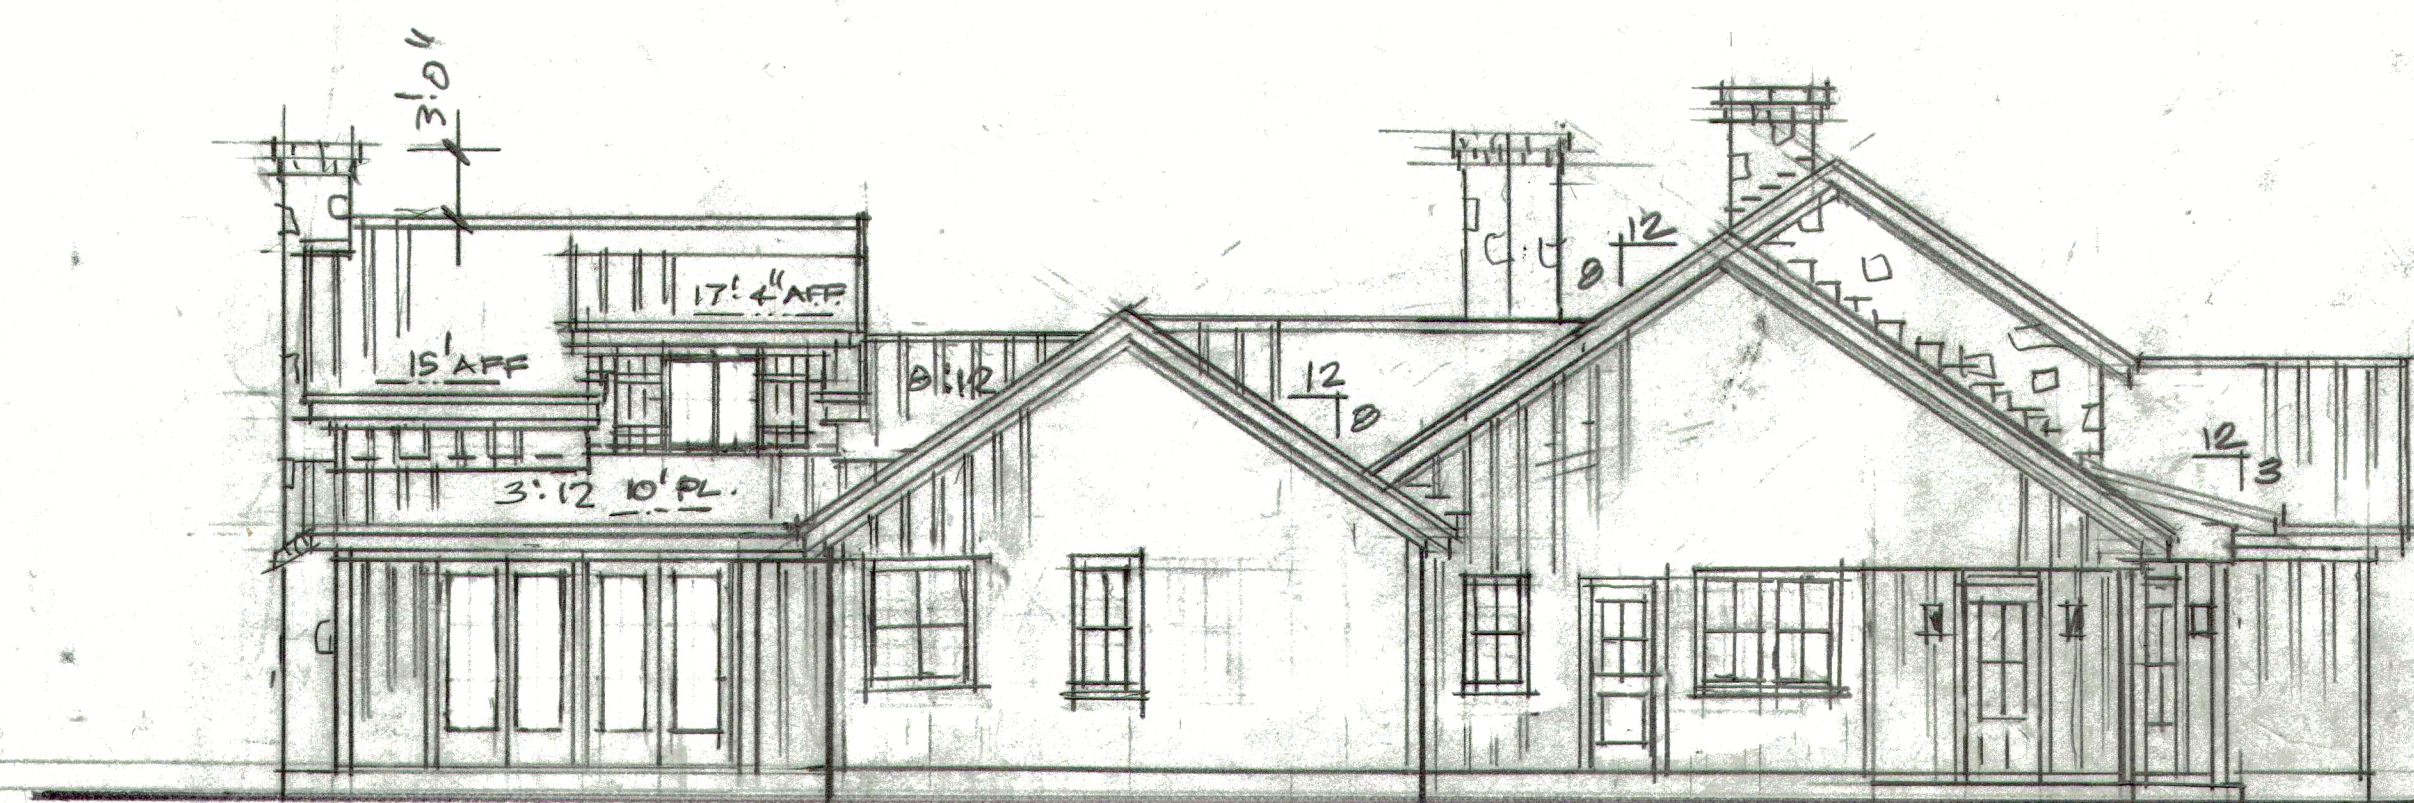


LEFT ELEV. $\frac{1}{8}'' = 1'-0''$

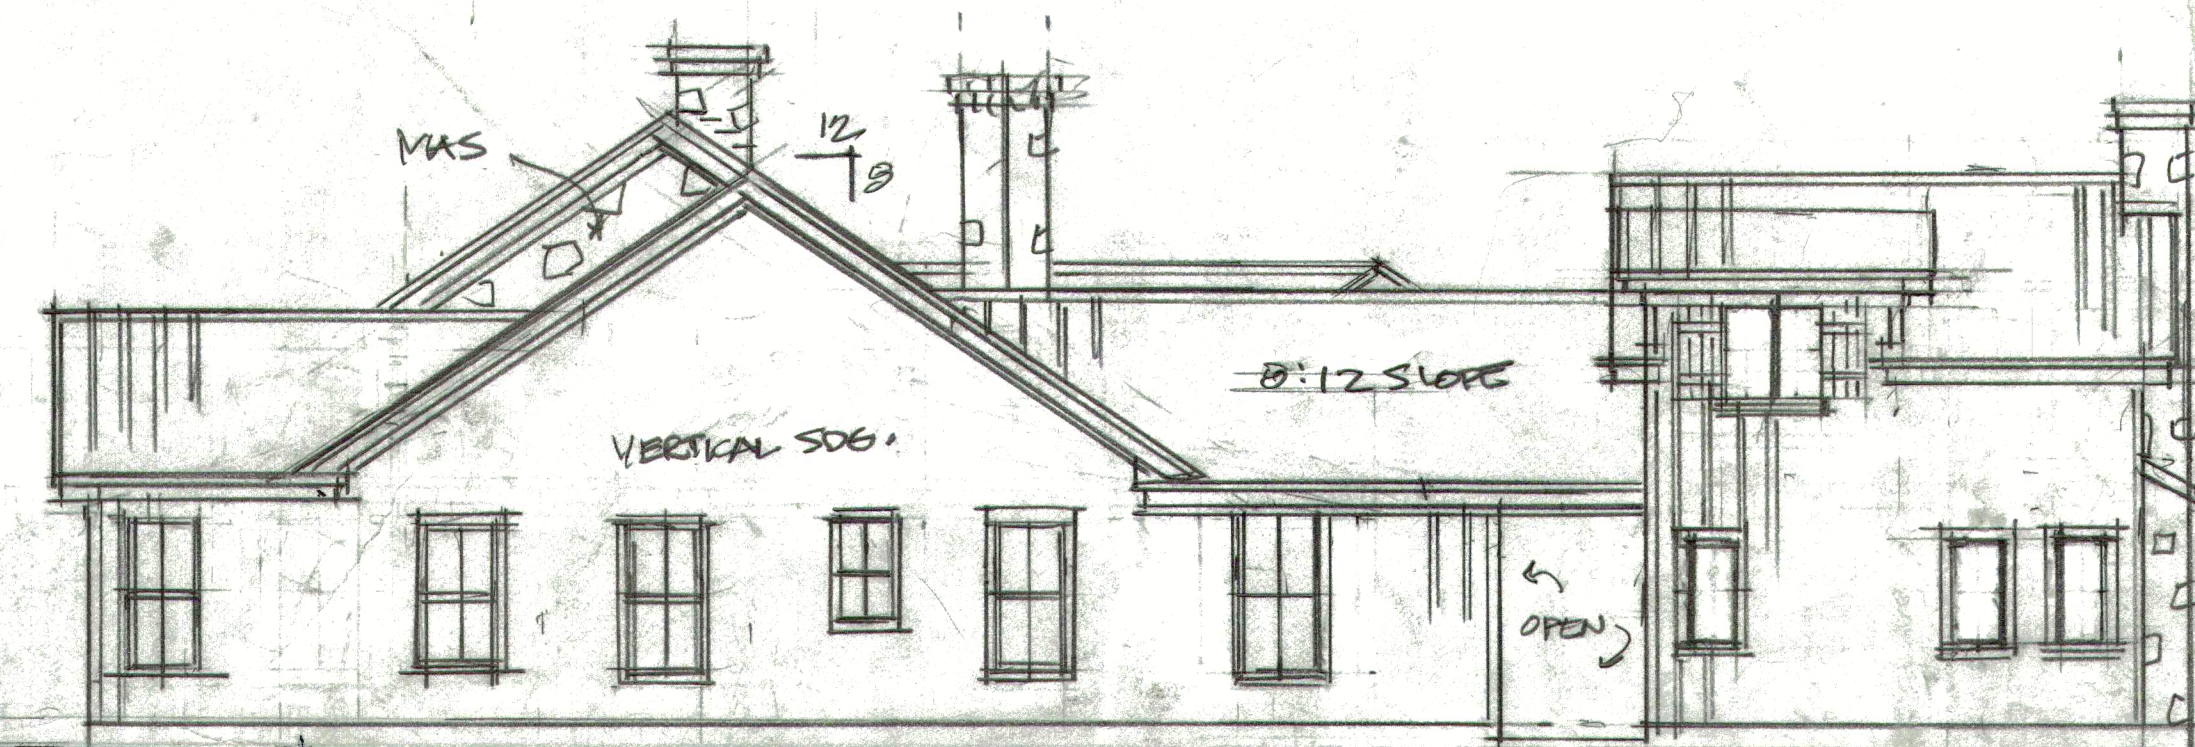

RIGHT ELEV. $\frac{1}{8}'' = 1'-0''$

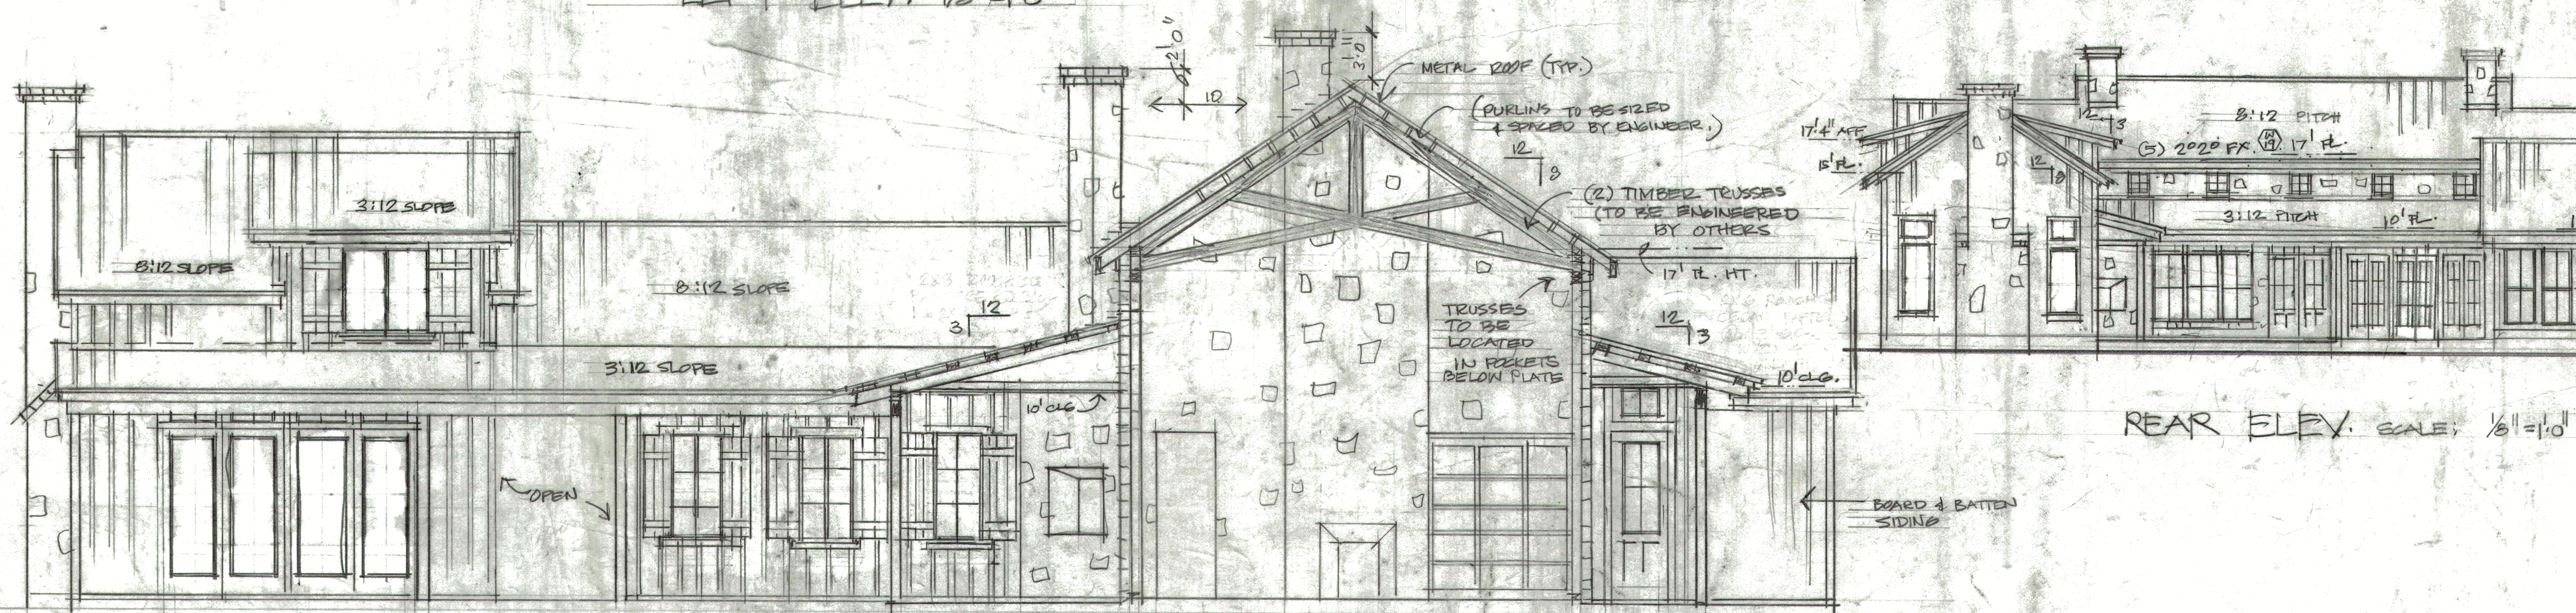

REAR ELEV. SCALE: $\frac{1}{8}'' = 1'-0''$

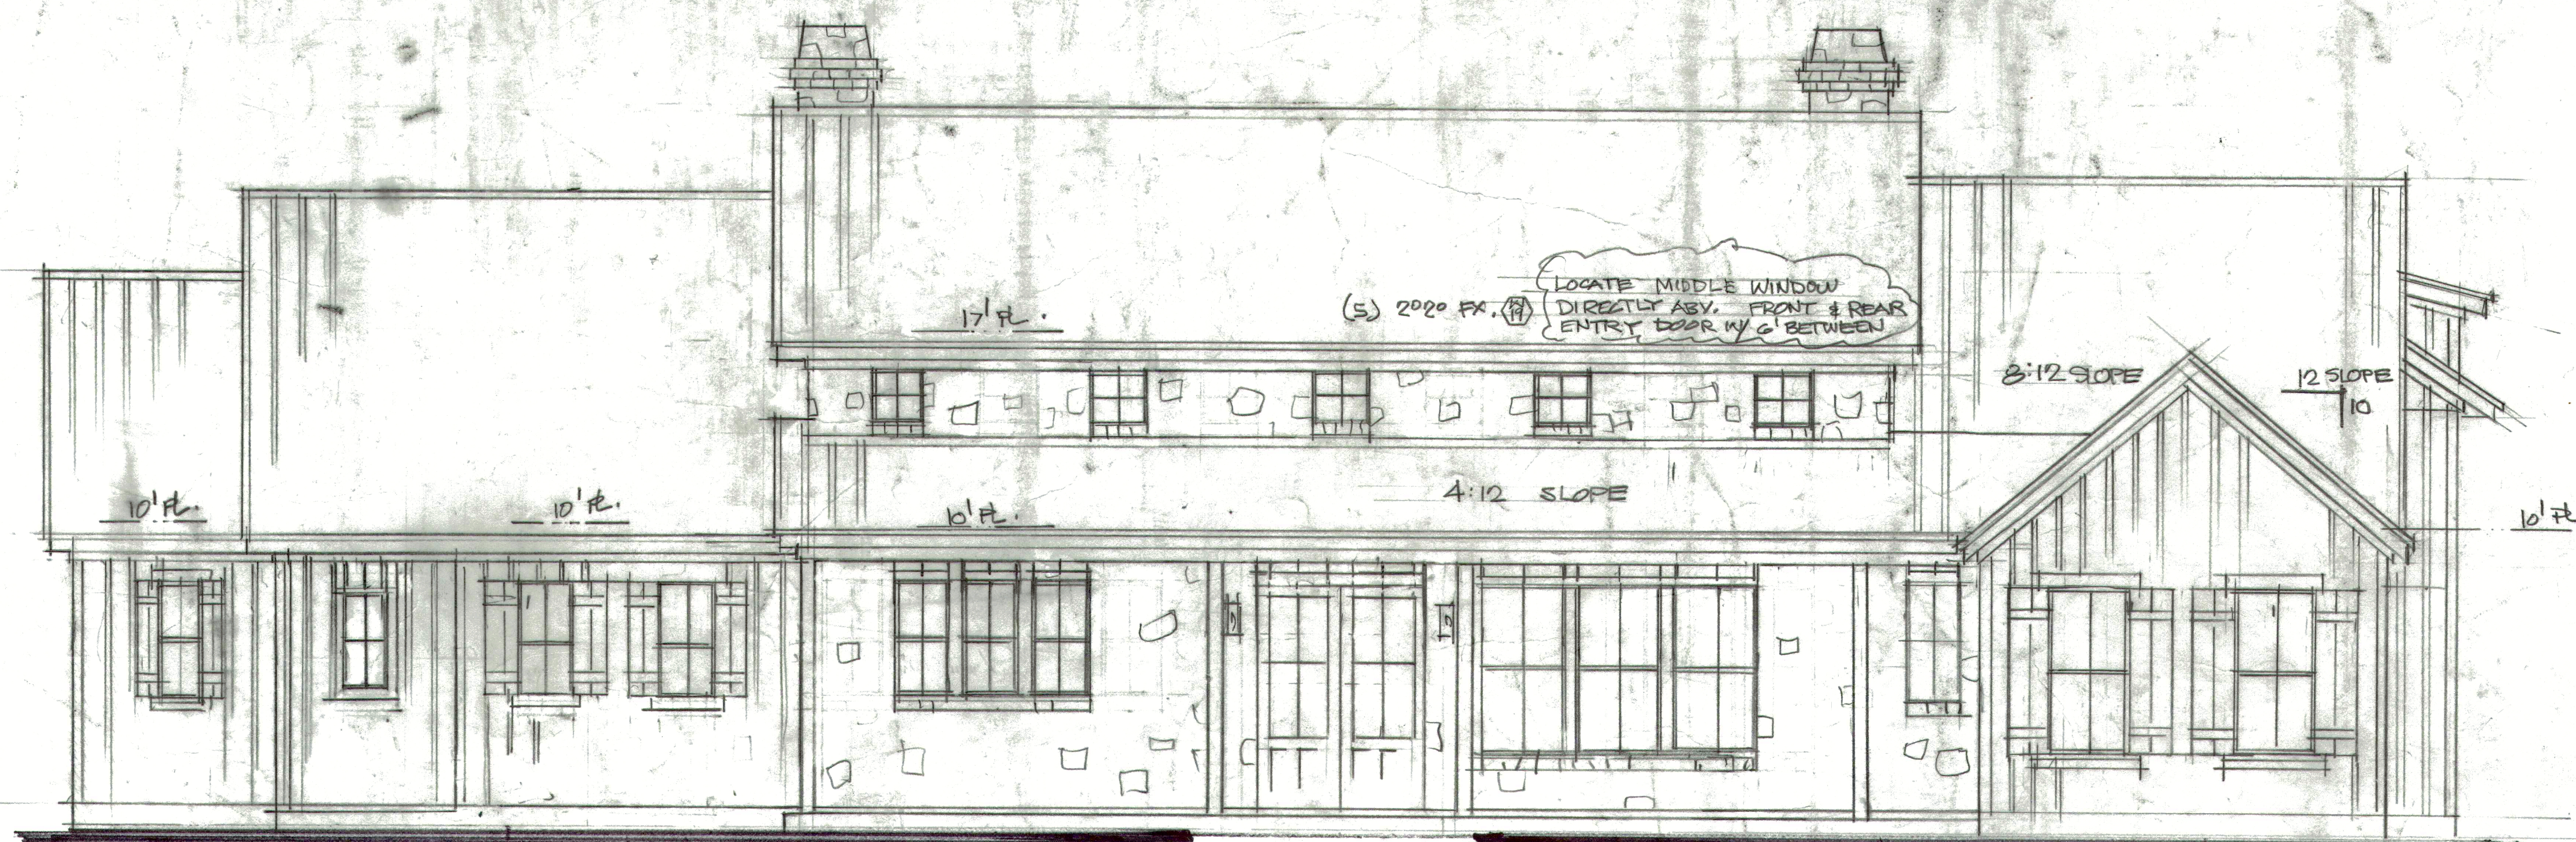

FRONT E

PLANS FOR
CLINT & KIM

DESIGN NO.
4614