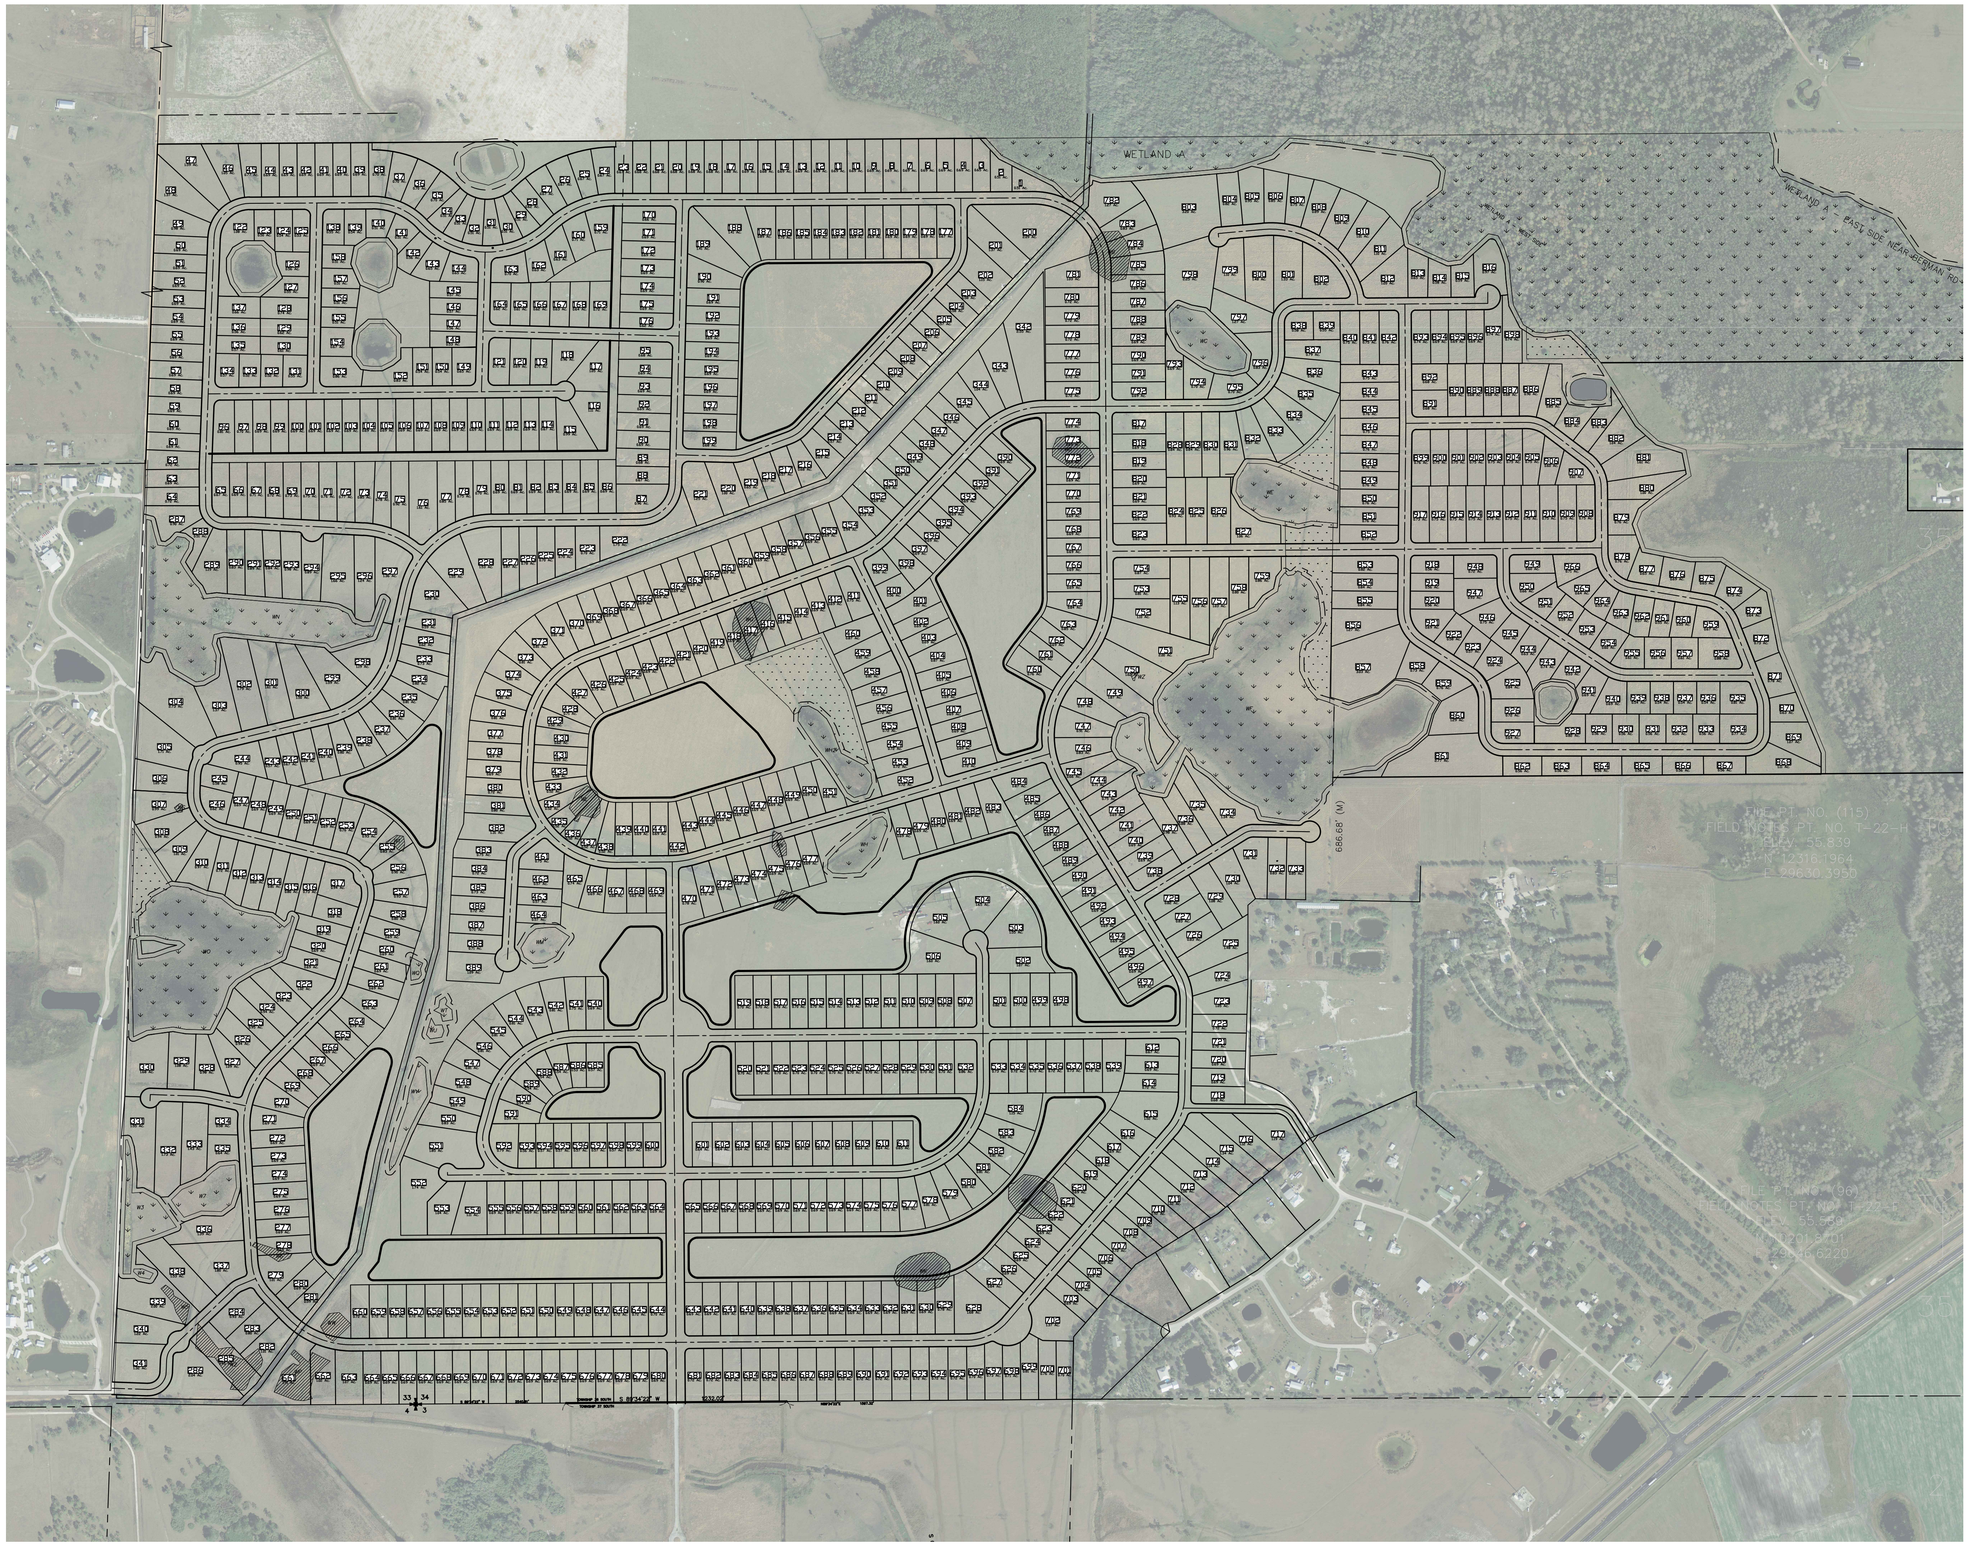

SCALE: 1"=400'

0 200 400 800

CALL 48 HOURS BEFORE YOU DIG IN FLORIDA, IT'S THE LAW

Sunshine State One Call 811 of Florida, Inc.

Steven L. Dobbs Engineering, LLC
1062 JAKES WAY
Okeechobee, Fl 34974
Phone: (863) 824-7644

FLORIDA CERTIFICATE OF AUTHORIZATION No. 00020206

No.	DATE	BY	REVISIONS

THIS DOCUMENT, TOGETHER WITH THE CONCEPTS AND DESIGNS PRESENTED HEREIN, AS AN INSTRUMENT OF SERVICE, IS INTENDED ONLY FOR THE SPECIFIC PURPOSE AND CLIENT FOR WHICH IT WAS PREPARED. REUSE OF AND IMPROPER RELIANCE ON THIS DOCUMENT WITHOUT WRITTEN AUTHORIZATION AND ADOPTION BY STEVEN L. DOBBS, P. E., SHALL BE WITHOUT LIABILITY TO STEVEN L. DOBBS ENGINEERING, LLC.

Trailview

Located in Okeechobee County

Master Plan

JOB No.: 2013-038

SHEET 1 OF 1