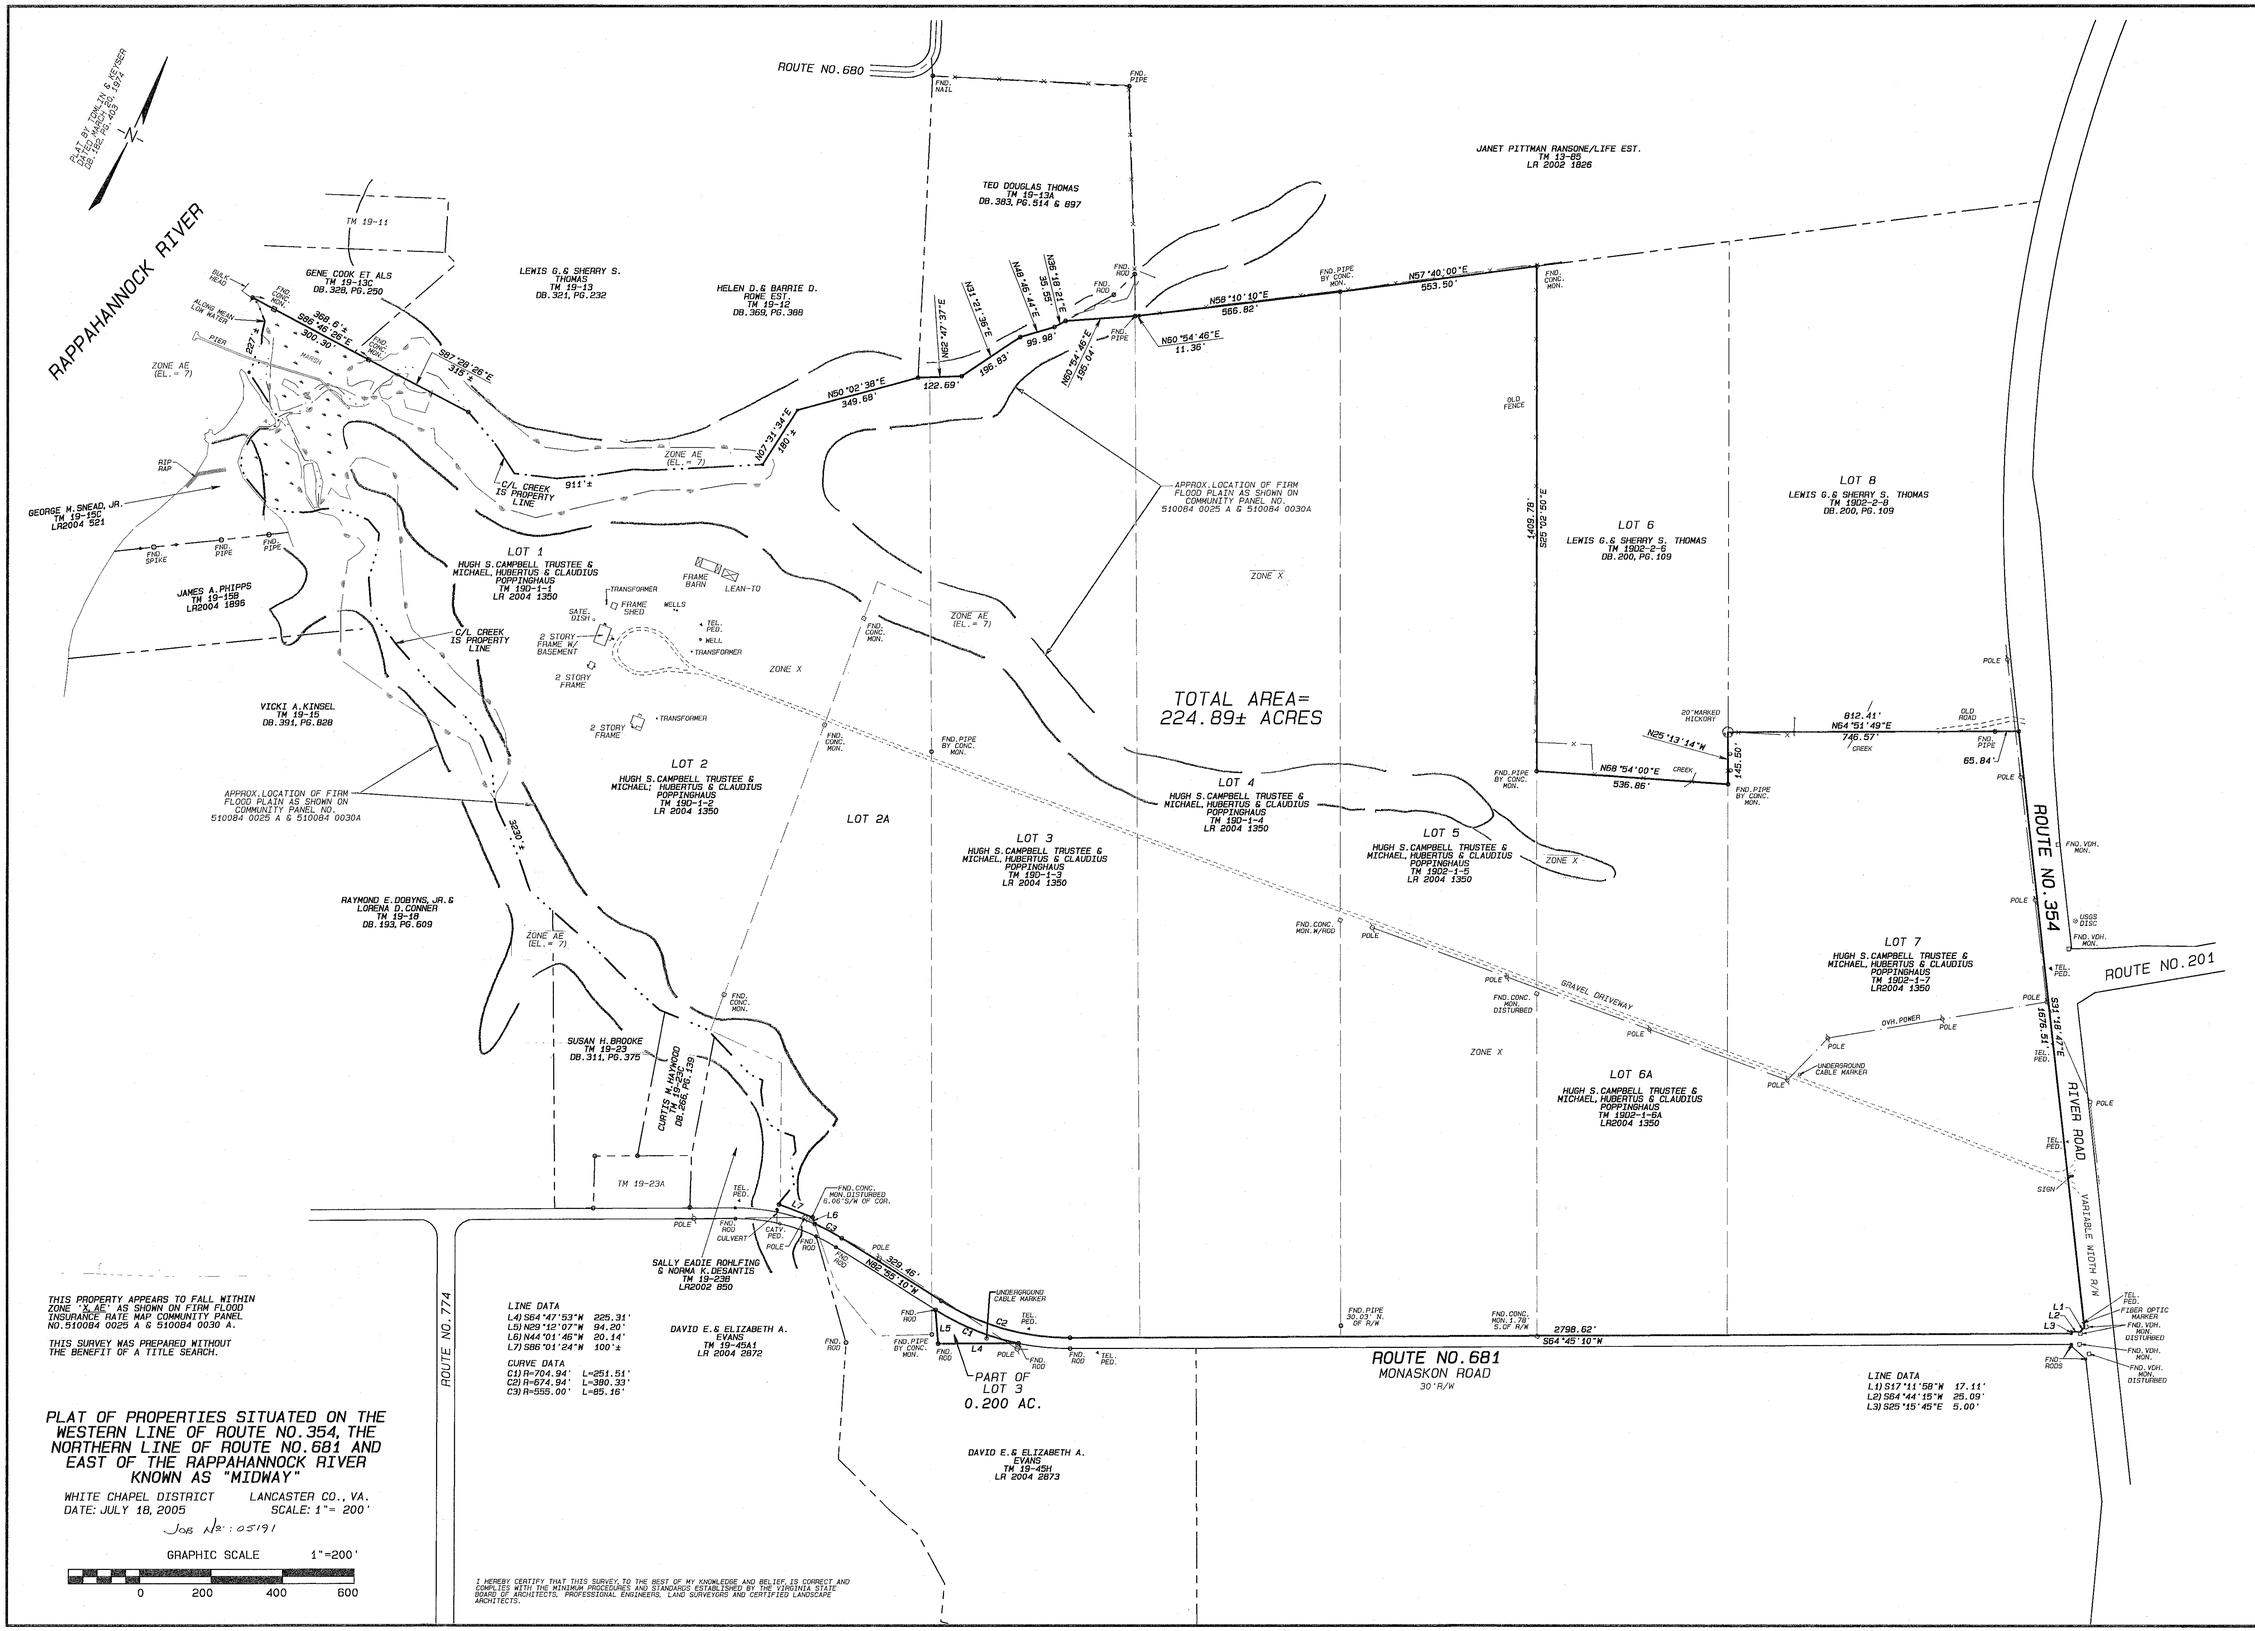

EDA ENGINEERING DESIGN ASSOCIATES
ARCHITECTS • ENGINEERS • CONSTRUCTION MANAGERS • SURVEYORS • ENVIRONMENTAL SCIENTISTS
5625 LABURNUM AVENUE • RICHMOND, VIRGINIA 23231
804-236-0190 • FAX: 804-236-0194

ENGINEERING DESIGN ASSOCIATES 1994 ©

REVISION:		
NO.	DATE:	DESCRIPTION:

MIDWAY
WHITE CHAPEL DISTRICT LANCASTER CO., VA.
BOUNDARY SURVEY

DRAWING NO:
1 OF 1