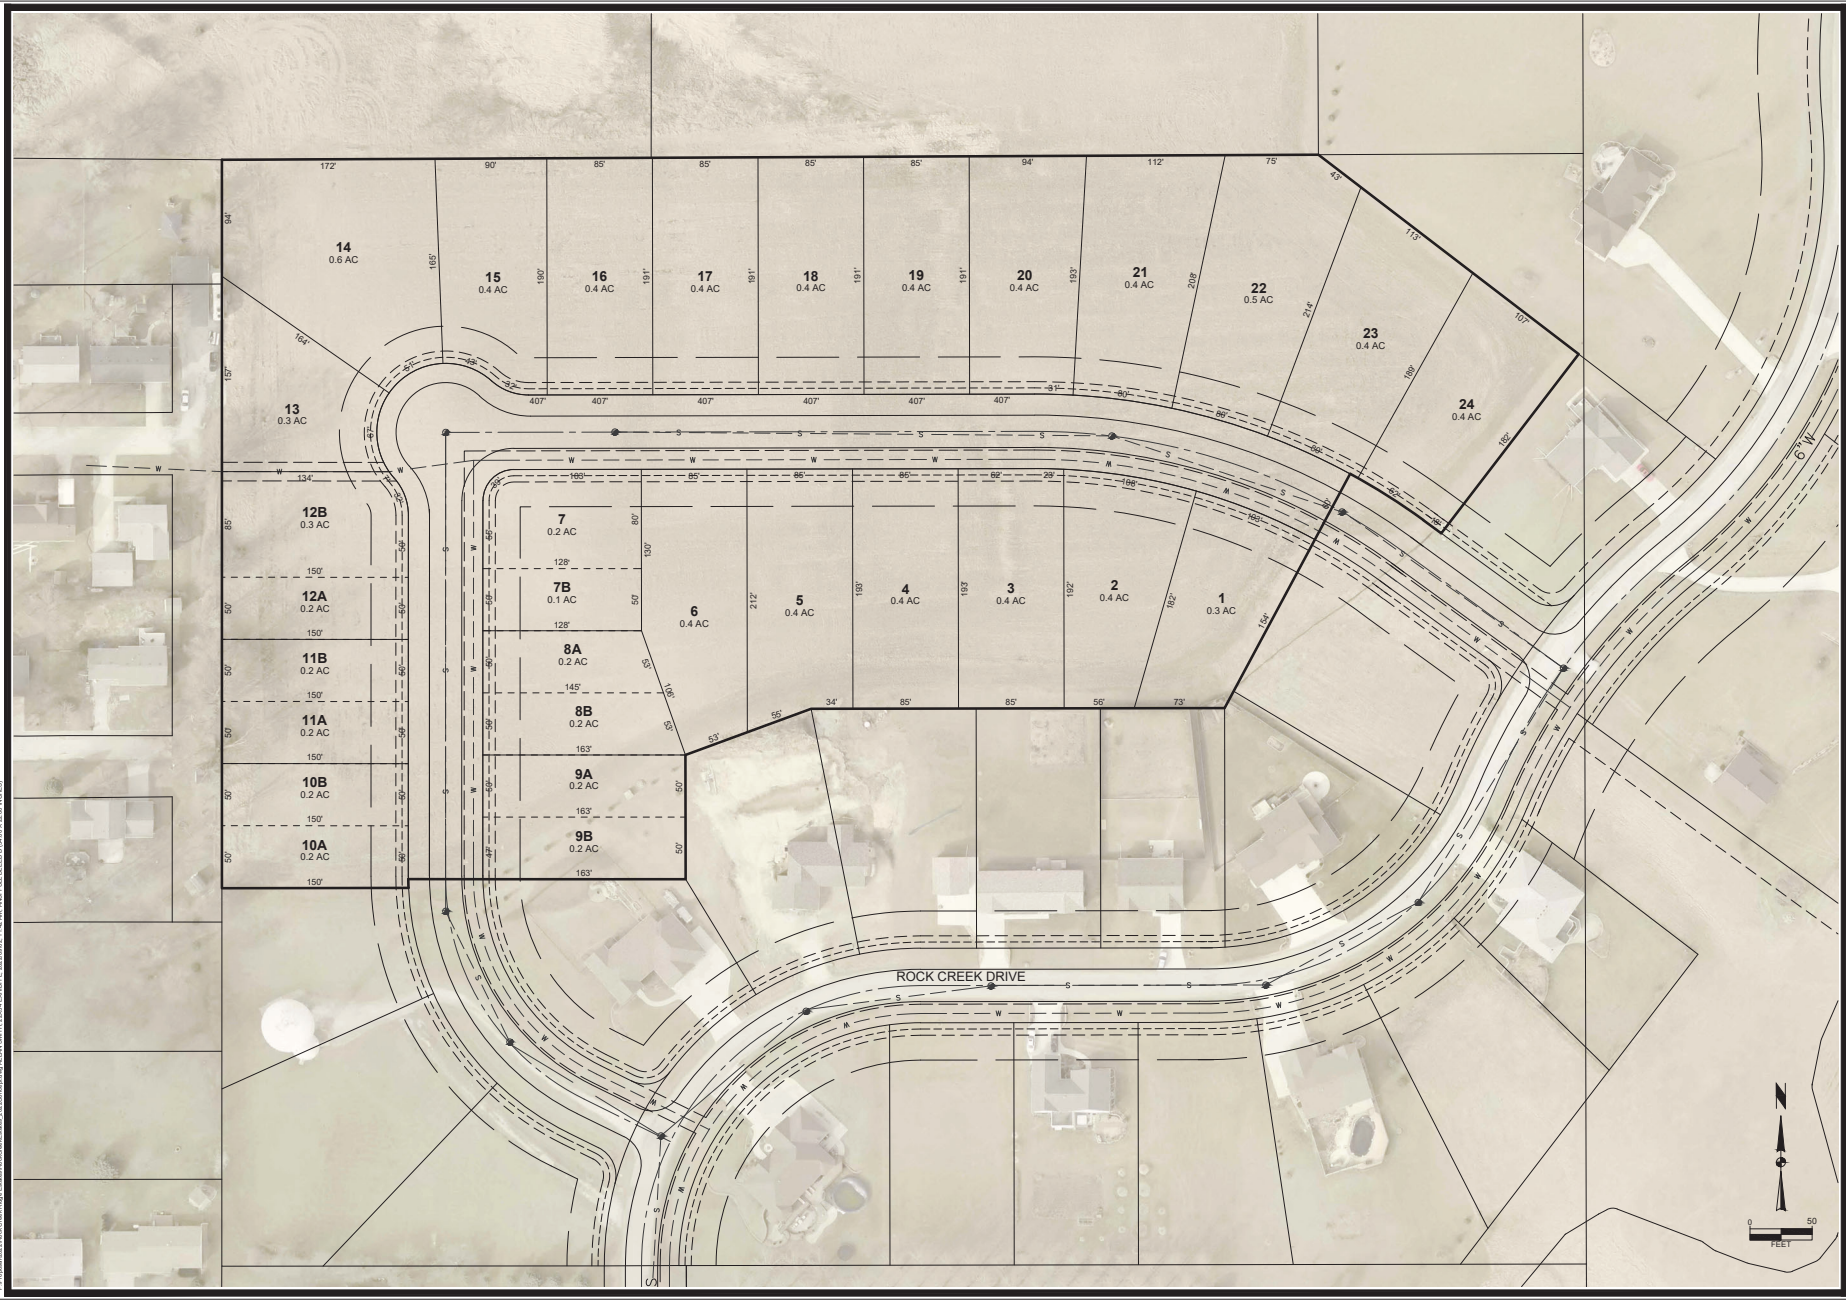

ROCK CREEK ESTATES

CONCEPT - 2022

MAXWELL, IOWA

SNYDER & ASSOCIATES, INC.
2727 S.W. SNYDER BLVD
AMES, IOWA 50023
515-964-2020 | www.snyder-associates.com

MARK	REVISION	DATE	BY

Engineer: CDD
Checked By: BKG
Scale: 1" = 50'
Technician: AWS
Date: 09-02-2022
F-R-S: ####
Project No: XXX.XXXX.XX
Sheet C100

SNYDER & ASSOCIATES

Project No: XXX.XXXX.XX
Sheet C100