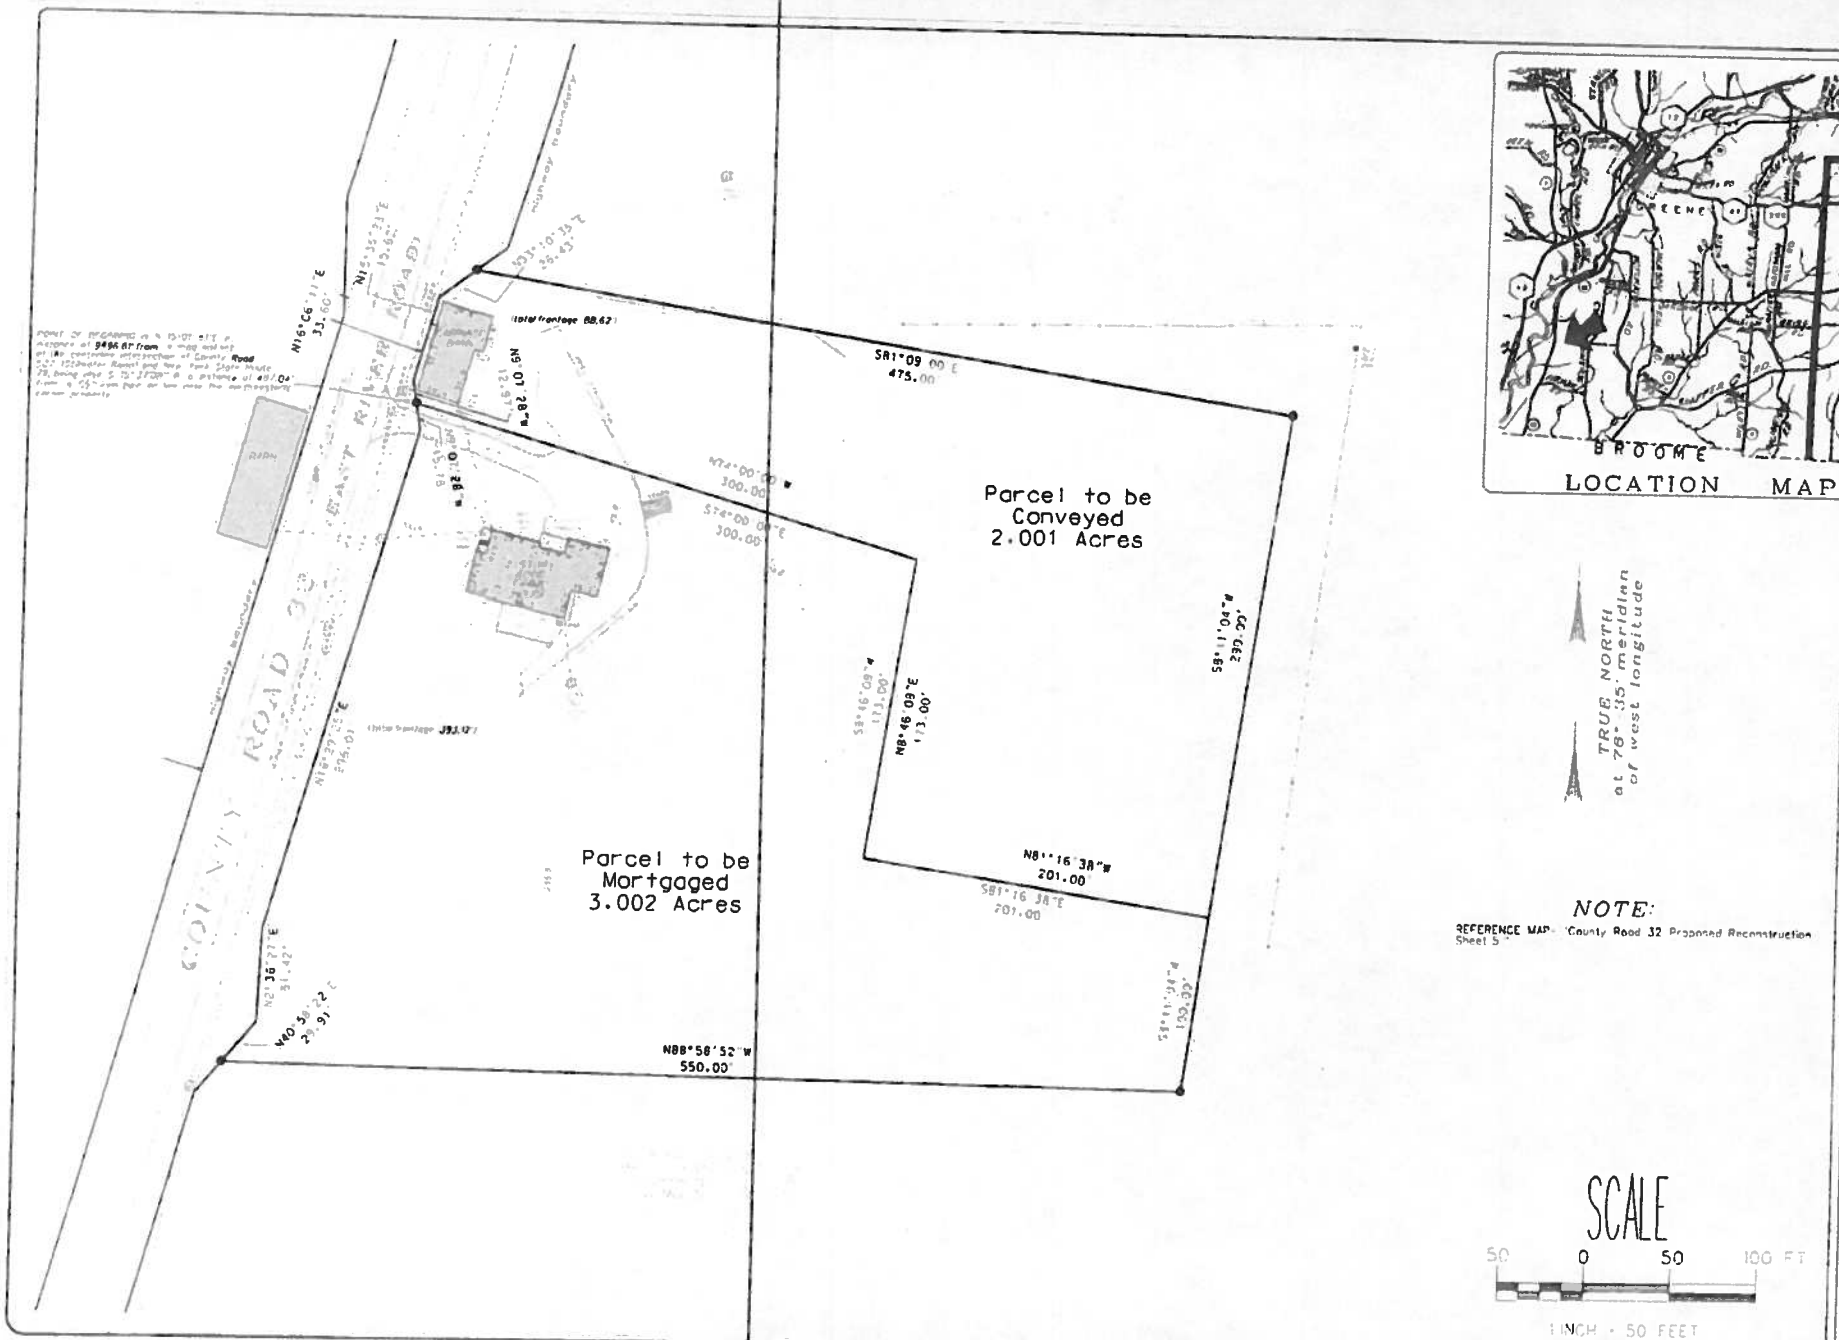

LOCATION MAP

NOTE:

REFERENCE MAP: "County Road 32 Proposed Reconstruction Sheet 5"

DEED REFERENCE
L.R.I.D. NO. 2012-00176

MAP DATE: NOVEMBER 19, 2013

MAP AND SURVEY PREPARED BY

PAUL B. KOERTS

PROFESSIONAL LAND SURVEYOR

TEL. NO.- 607-656-8578
FAX NO.- 607-656-9133

P.O.BOX 432, NOTHELFER ROAD
GREENE, NEW YORK 13778-0432

N.Y.S. License No. 49580

GENERAL NOTES

CERTIFICATION OF THIS SURVEY SHALL RUN TO:
-Genevieve Romano-Helm
-Ruth C. Covelli, as Trustees of the Stanley I. Howes Living Trust u/a/d April 3, 2013
-Karl W. Howes, as Trustees of the Stanley I. Howes Living Trust u/a/d April 3, 2013
-Homestead Funding Corp. and its successors or assigns
-Commonwealth Land Title Insurance Company

REVISIONS

LEGEND
● 5/8" rebar with plastic yellow cap stamped "Paul B. Koerts, L.S.No. 49580" set
○ iron pin or pipe found

BOUNDARY SURVEY

OF LANDS TO BE CONVEYED TO AND MORTGAGED BY

GENEVIEVE ROMANO-HELM

434 COUNTY ROAD 32 PORTION OF TAX MAP NO. 258-2-35

TOWN OF GREENE

COUNTY OF CHENANGO STATE OF NEW YORK