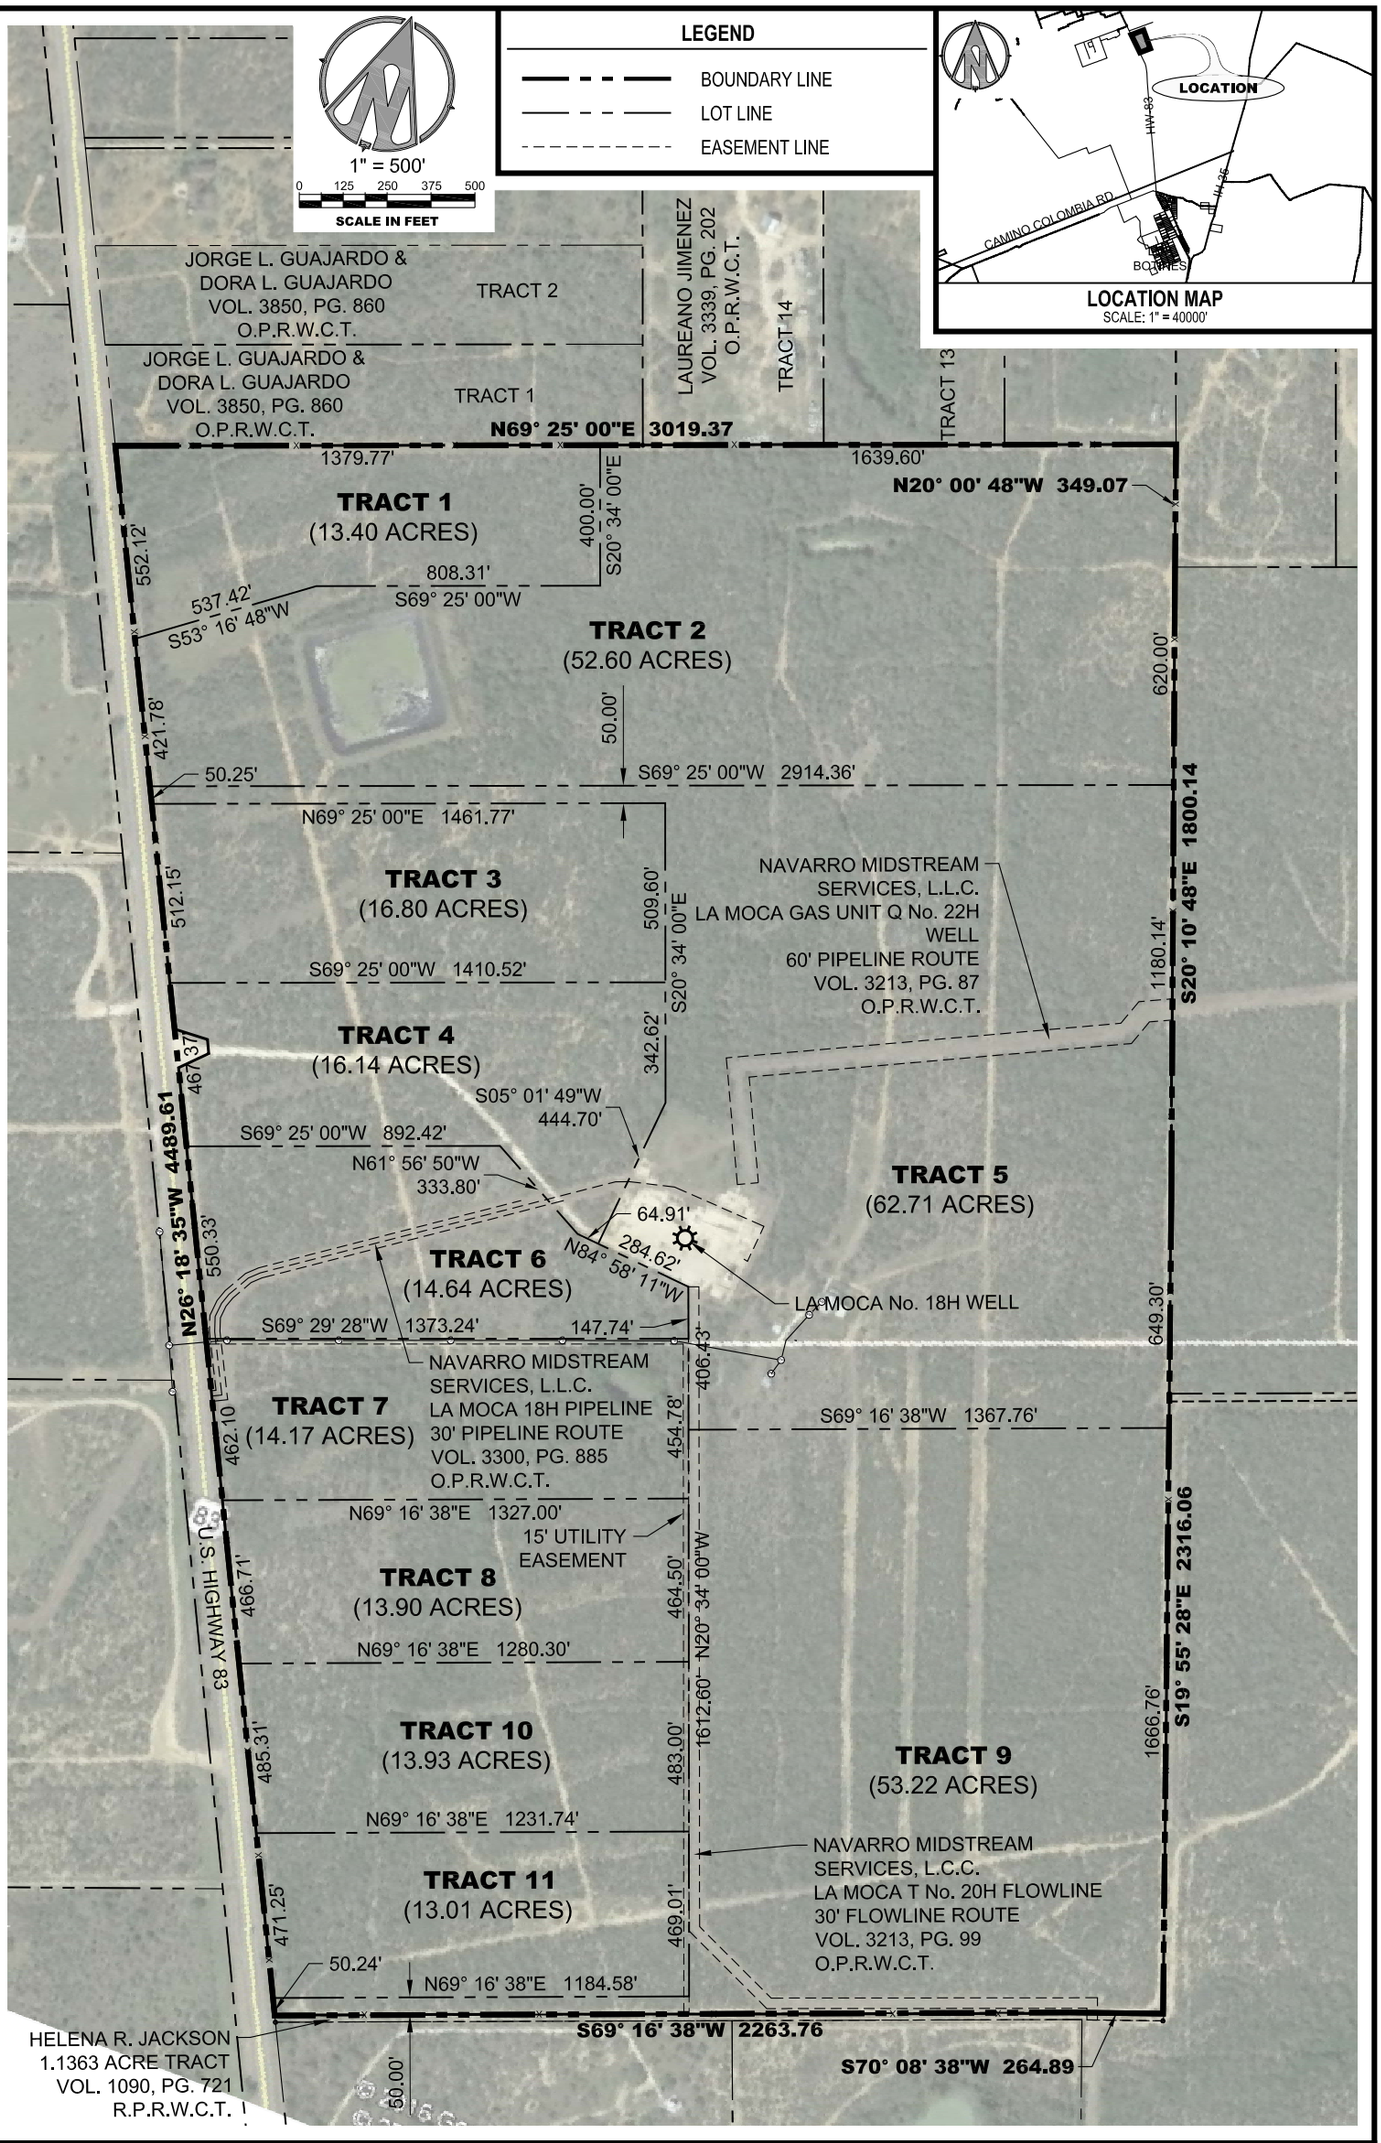

CIVIL ENGINEERING CONSULTANTS
9652 McPherson Road, Ste. 700
Laredo, Texas, 78045
TEL: 956-729-7844 FAX: 956-729-7854
TBPE # F-2214 TBPS # 100410-00

EXHIBIT OF
RIO GRANDE CORPORATION SUBDIVISION OF LA MOCA RANCH, TRACT 67 AND 68

CONVEYED TO JOSE ANGEL DOMINGUEZ & WIFE GERMANIA DOMINGUEZ RECORDED IN VOLUME, 1840, PAGE 283, OFFICIAL PUBLIC RECORDS OF WEBB COUNTY, TEXAS

FILENAME: E0569500-Proposed Boundary Lines	
STATUS: FINAL	DRAWN BY: R.G.
CHECKED BY: E.L.O.	APPROVED BY: J.G.P.
DATE: 1/6/2017	REVISED DATE: ---
PROJECT NO.: E0537300	

1
SHEET
1 OF 1