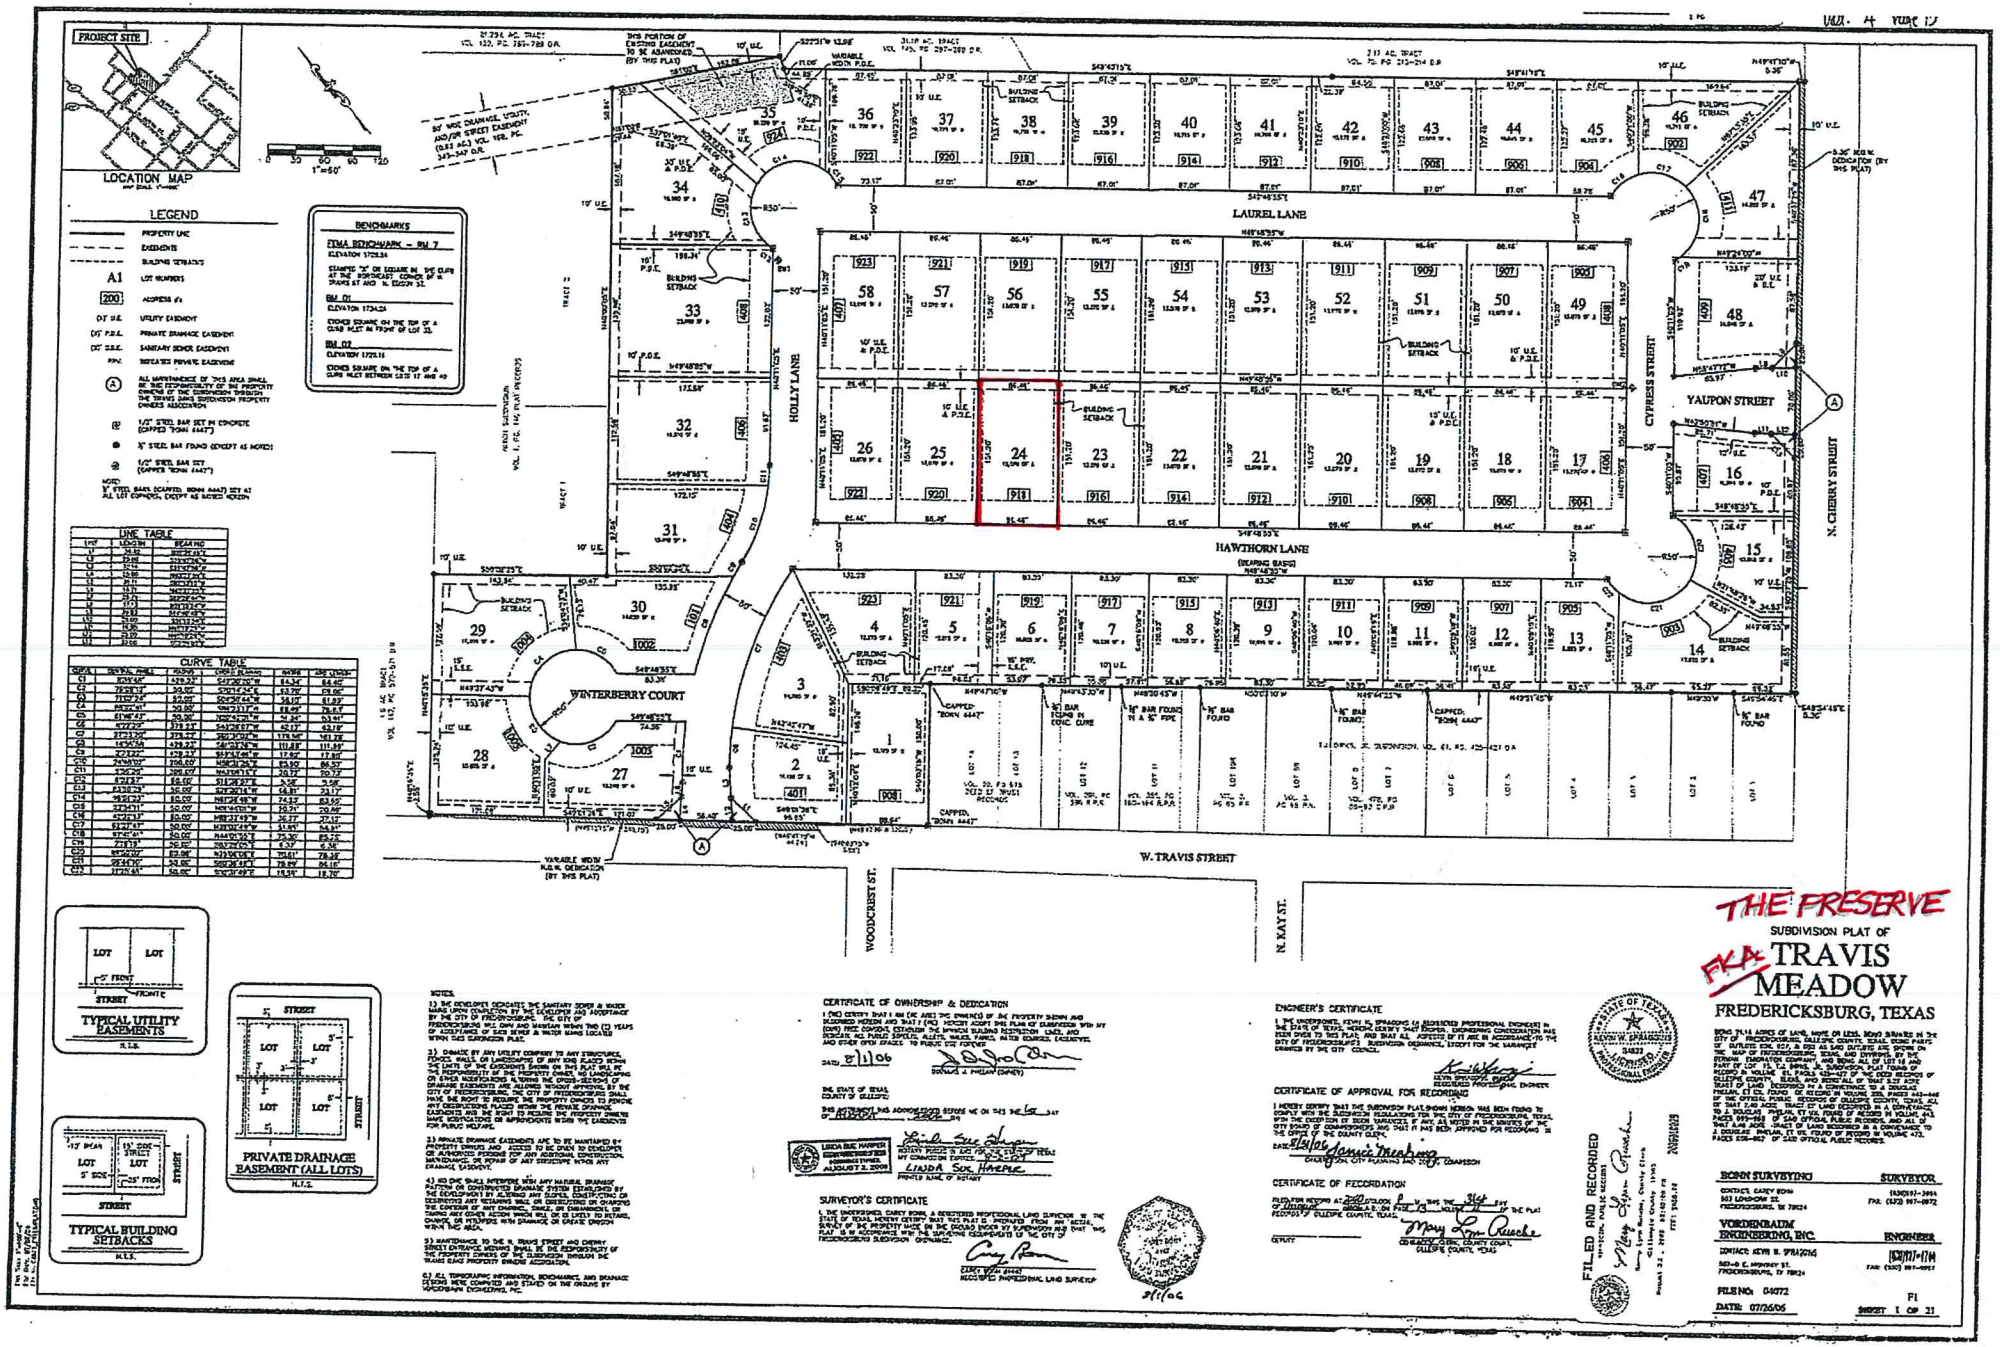
PROJECT SITE
LOCATION MAP
LEGEND
BENCHMARKS
LINE TABLE
CURVE TABLE
LAUREL LANE
HAWTHORN LANE
HOLLY LANE
CYPRESS STREET
YAUPON STREET
N. CHERRY STREET
WINTERBERRY COURT
W. TRAVIS STREET
WOODCREST ST.
N. KAY ST.
TYPICAL UTILITY EASEMENTS
PRIVATE DRAINAGE EASEMENT (ALL LOTS)
TYPICAL BUILDING SETBACKS
THE PRESERVE
SUBDIVISION PLAT OF
FKA TRAVIS MEADOW
FREDERICKSBURG, TEXAS
CERTIFICATE OF OWNERSHIP & DEDICATION
ENGINEER'S CERTIFICATE
CERTIFICATE OF APPROVAL FOR RECORDING
CERTIFICATE OF RECORDATION
SURVEYOR'S CERTIFICATE
FILED AND RECORDED
BORN SURVEYING
SURVEYOR
VORDENBAUM ENGINEERING, INC.
ENGINEER
FILE NO: 04072
DATE: 07/26/06
SHEET 1 OF 21