Unofficial Document Unofficial Document

Map Bk 4, Page 171

Map BK 4 Page 171

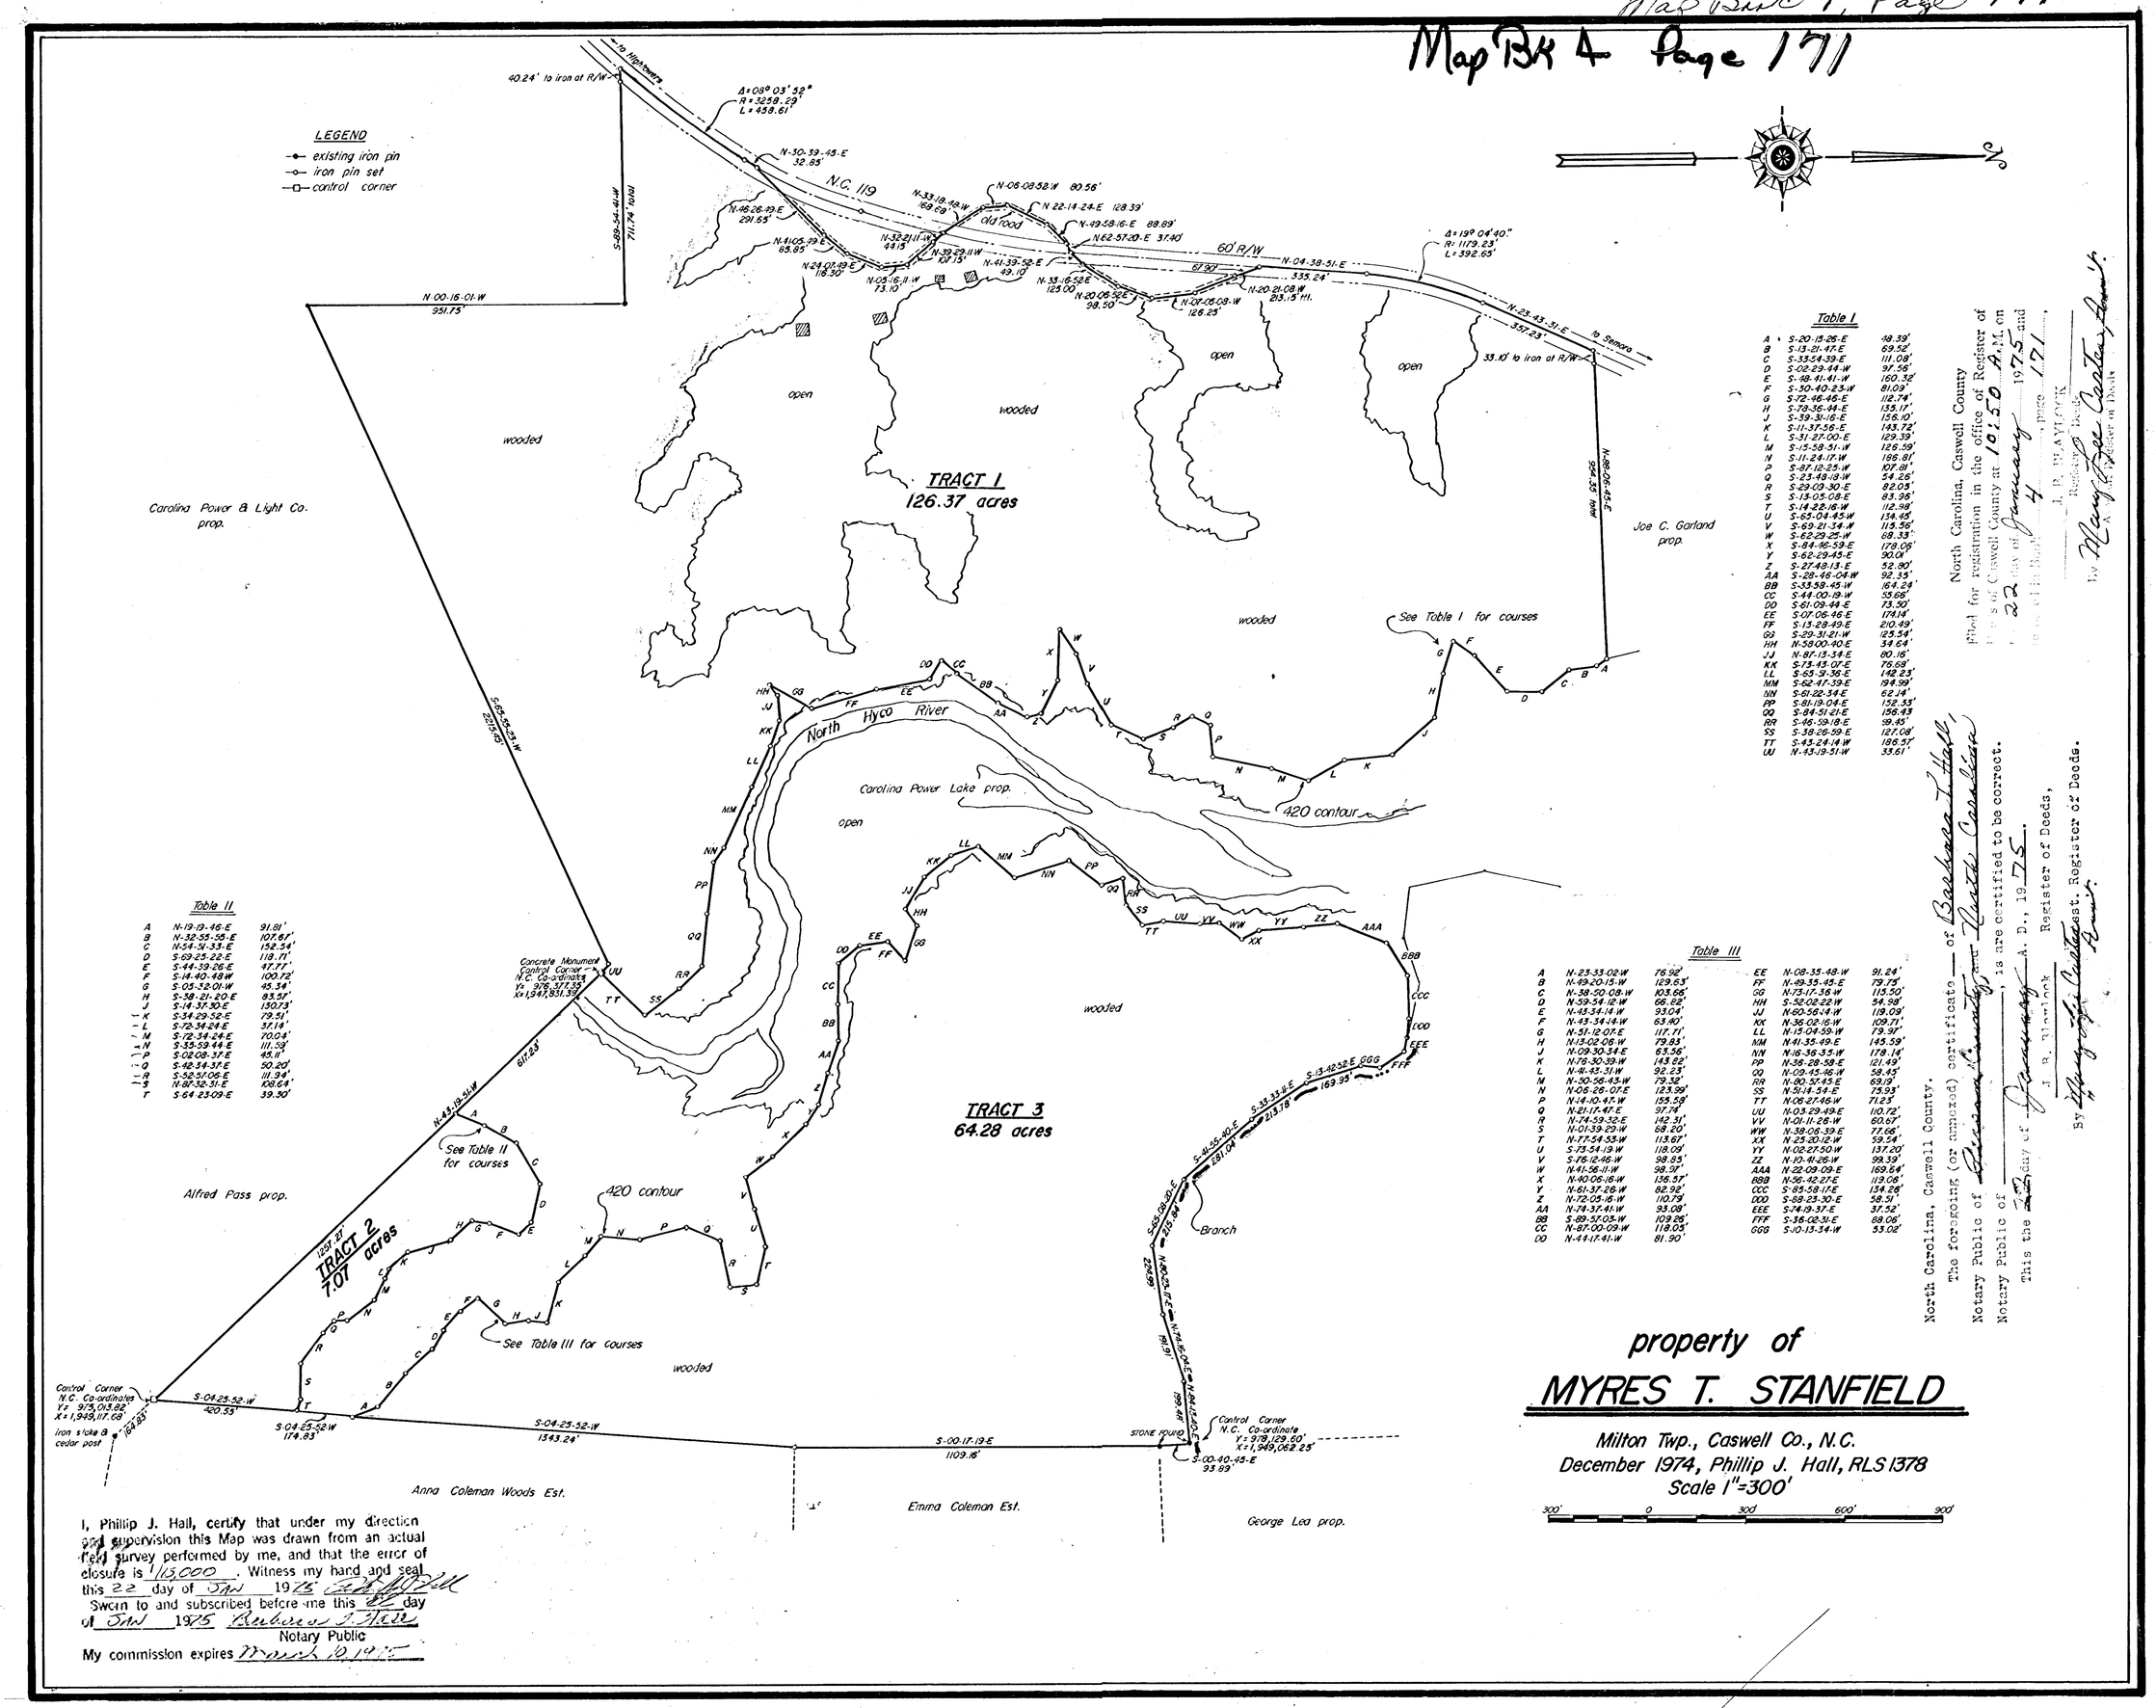

Table I

A	S-20-15-26-E	48.39'
B	S-13-21-47-E	69.52'
C	S-33-54-39-E	111.08'
D	S-02-29-44-W	97.56'
E	S-48-41-41-W	160.32'
F	S-30-40-23-W	81.09'
G	S-72-46-45-E	112.74'
H	S-78-36-44-E	135.17'
J	S-39-31-16-E	156.10'
K	S-13-37-56-E	143.72'
L	S-31-27-00-E	129.39'
M	S-15-58-51-W	126.59'
N	S-11-24-17-W	186.81'
P	S-87-12-23-W	107.81'
Q	S-23-48-18-W	54.26'
R	S-29-03-30-E	82.05'
S	S-13-05-08-E	83.96'
T	S-14-22-16-W	112.98'
U	S-65-04-45-W	134.45'
V	S-69-21-34-W	113.56'
W	S-62-29-23-W	88.33'
X	S-84-46-53-E	178.06'
Y	S-62-29-45-E	90.01'
Z	S-27-48-13-E	52.90'
AA	S-28-46-04-W	92.33'
BB	S-33-58-45-W	164.24'
CC	S-44-00-19-W	53.66'
DD	S-61-09-44-E	73.50'
EE	S-07-06-46-E	174.14'
FF	S-13-28-49-E	210.49'
GG	S-29-31-21-W	123.54'
HH	N-58-00-40-E	34.64'
JJ	N-87-13-34-E	80.16'
KK	S-73-43-07-E	76.68'
LL	S-63-51-36-E	142.23'
MM	S-62-47-39-E	194.98'
NN	S-61-22-34-E	62.14'
PP	S-81-19-04-E	152.33'
QQ	S-84-51-21-E	156.43
RR	S-46-59-18-E	39.45'
SS	S-38-26-59-E	127.08'
TT	S-43-24-14-W	186.51'
UU	N-43-19-51-W	33.61'

Table II

A	N-19-19-46-E	91.81'
B	N-32-55-55-E	107.67'
C	N-54-51-33-E	152.34'
D	S-69-23-22-E	119.11'
E	S-44-39-26-E	47.77'
F	S-14-40-48-W	100.72'
G	S-05-52-01-W	45.34'
H	S-58-21-20-E	83.51'
J	S-14-37-30-E	130.73'
K	S-34-29-52-E	79.51'
L	S-72-34-24-E	37.14'
M	S-12-34-24-E	70.04'
N	S-35-53-44-E	111.59'
P	S-02-08-37-E	45.11'
Q	S-42-34-37-E	50.20'
R	S-52-51-06-E	111.94'
S	N-87-32-31-E	108.64'
T	S-64-23-09-E	39.30'

Table III

A	N-23-33-02-W	76.92'	EE	N-08-35-48-W	91.24'
B	N-49-20-15-W	129.63'	FF	N-49-35-45-E	79.75'
C	N-38-50-08-W	103.66'	GG	N-73-17-36-W	115.50'
D	N-59-54-12-W	66.82'	HH	S-52-02-22-W	54.98'
E	N-43-34-14-W	93.04'	JJ	N-60-56-14-W	119.09'
F	N-43-34-14-W	63.40'	KK	N-36-02-16-W	109.71'
G	N-51-12-07-E	117.71'	LL	N-15-04-59-W	79.97'
H	N-13-02-06-W	79.83'	MM	N-41-35-49-E	145.59'
J	N-09-30-34-E	83.56'	NN	N-16-36-35-W	178.14'
K	N-76-30-39-W	143.82'	PP	N-56-28-59-E	121.49'
L	N-41-43-31-W	92.23'	QQ	N-09-45-46-W	58.43'
M	N-50-56-43-W	79.32'	RR	N-80-57-45-E	69.19'
N	N-06-26-07-E	123.99'	SS	N-51-14-54-E	75.93'
P	N-14-10-47-W	155.53'	TT	N-08-27-46-W	71.23'
Q	N-21-17-47-E	37.74'	UU	N-03-29-49-E	110.72'
R	N-74-59-32-E	142.31'	VV	N-01-11-26-W	60.67'
S	N-01-39-29-W	68.20'	WW	N-39-05-39-E	77.66'
T	N-77-54-53-W	113.67'	XX	N-23-20-12-W	59.54'
U	S-73-54-19-W	118.09'	YY	N-02-27-50-W	137.20'
V	S-76-12-46-W	98.83'	ZZ	N-10-41-26-W	99.39'
W	N-41-56-11-W	98.37'	AAA	N-22-09-09-E	169.64'
X	N-40-06-16-W	136.57'	BBB	N-56-42-27-E	119.06'
Y	N-61-37-26-W	82.92'	CCC	S-85-58-17-E	134.28'
Z	N-72-05-16-W	110.79'	DDD	S-88-23-30-E	58.51'
AA	N-74-37-41-W	93.08'	EEE	S-74-19-37-E	37.52'
BB	S-89-57-03-W	109.25'	FFF	S-36-02-31-E	88.06'
CC	N-87-00-09-W	118.03'	GGG	S-10-13-34-W	53.02'
DD	N-44-17-41-W	81.90'			

North Carolina, Caswell County

Filed for registration in the office of Register of Deeds of Caswell County at 10:50 A.M. on the 22 day of January 1975 and recorded in Map Book 4 page 171.

J. B. Blackwell
Register of Deeds

by Mary Lee Carter Asst.

North Carolina, Caswell County.

The foregoing (or annexed) certificate of Barbara T. Hall, Notary Public of Caswell County, is are certified to be correct.

This the 22 day of January A. D., 1975.

J. B. Blackwell
Register of Deeds,

By Mary Lee Carter Asst. Register of Deeds.

I, Phillip J. Hall, certify that under my direction and supervision this Map was drawn from an actual field survey performed by me, and that the error of closure is 1/15,000. Witness my hand and seal this 22 day of Jan 1975 [signature]

Sworn to and subscribed before me this 22 day of Jan 1975 Barbara T. Hall
Notary Public
My commission expires March 10, 1975

property of

MYRES T. STANFIELD

Milton Twp., Caswell Co., N.C.
December 1974, Phillip J. Hall, RLS 1378
Scale 1"=300'

300' 0 300' 600' 900'