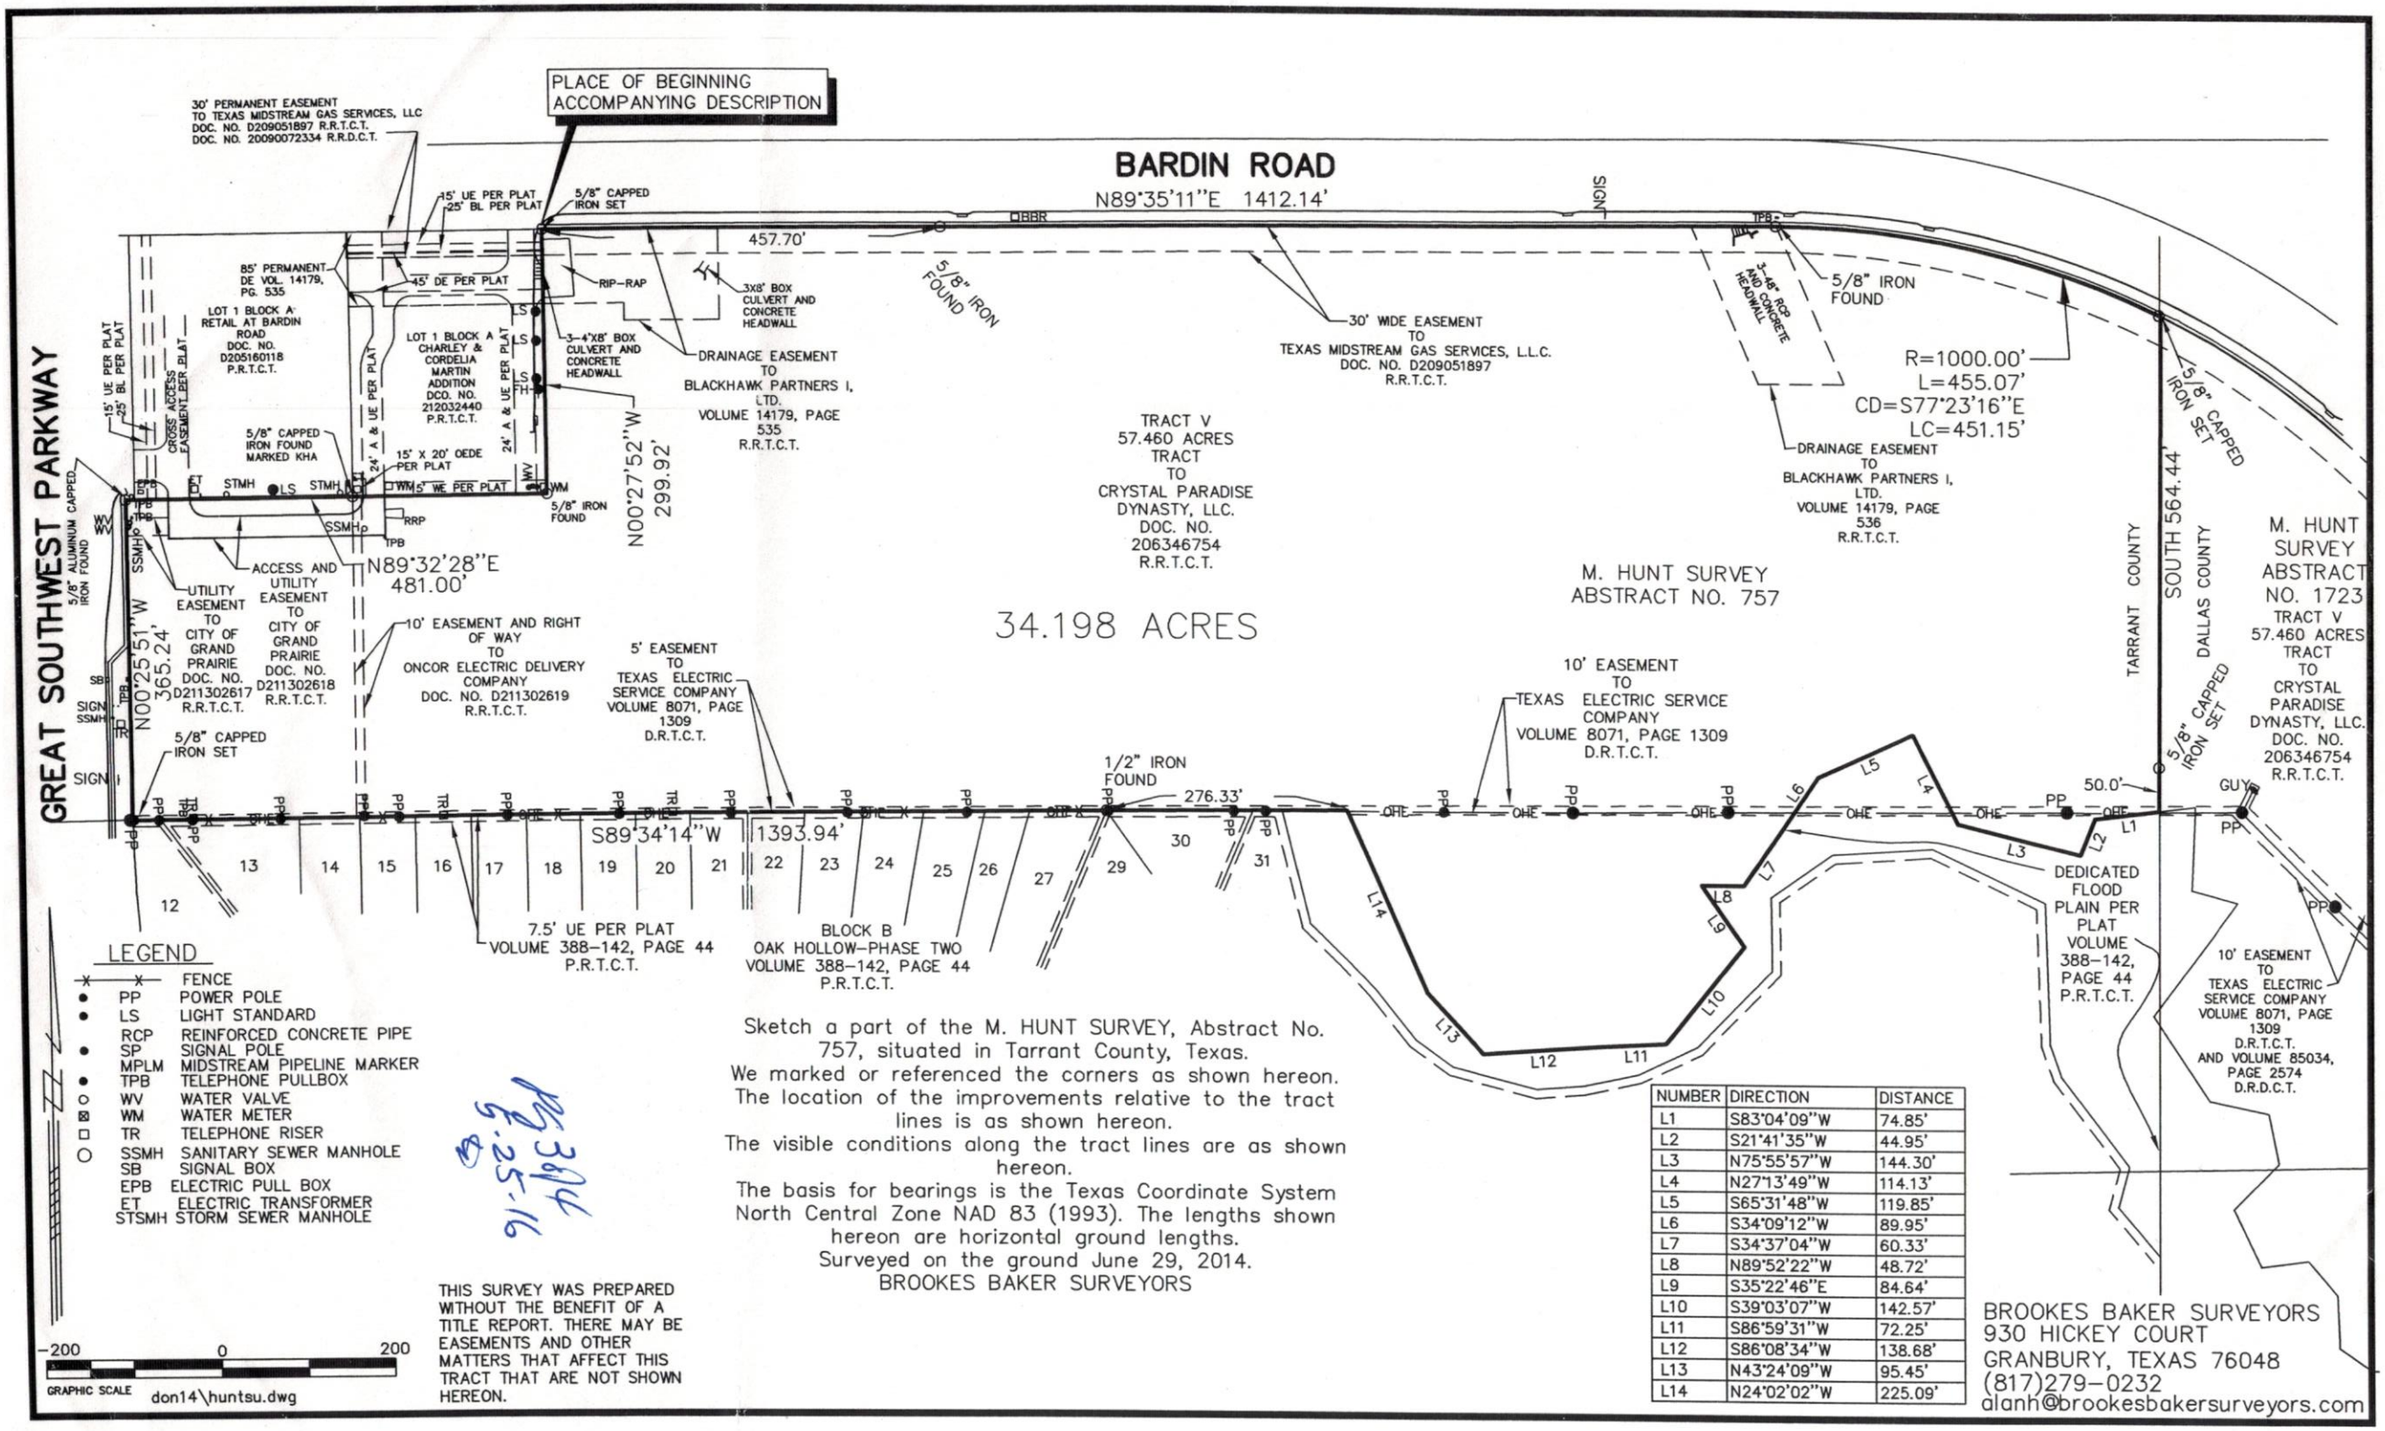

Sketch a part of the M. HUNT SURVEY, Abstract No. 757, situated in Tarrant County, Texas.
We marked or referenced the corners as shown hereon.
The location of the improvements relative to the tract lines is as shown hereon.
The visible conditions along the tract lines are as shown hereon.
The basis for bearings is the Texas Coordinate System North Central Zone NAD 83 (1993). The lengths shown hereon are horizontal ground lengths.
Surveyed on the ground June 29, 2014.
BROOKES BAKER SURVEYORS

THIS SURVEY WAS PREPARED WITHOUT THE BENEFIT OF A TITLE REPORT. THERE MAY BE EASEMENTS AND OTHER MATTERS THAT AFFECT THIS TRACT THAT ARE NOT SHOWN HEREON.

NUMBER	DIRECTION	DISTANCE
L1	S83°04'09"W	74.85'
L2	S21°41'35"W	44.95'
L3	N75°55'57"W	144.30'
L4	N27°13'49"W	114.13'
L5	S65°31'48"W	119.85'
L6	S34°09'12"W	89.95'
L7	S34°37'04"W	60.33'
L8	N89°52'22"W	48.72'
L9	S35°22'46"E	84.64'
L10	S39°03'07"W	142.57'
L11	S86°59'31"W	72.25'
L12	S86°08'34"W	138.68'
L13	N43°24'09"W	95.45'
L14	N24°02'02"W	225.09'

BROOKES BAKER SURVEYORS
930 HICKEY COURT
GRANBURY, TEXAS 76048
(817)279-0232
alanh@brookesbakersurveyors.com

Page 3 of 4
5-25-16