AF 47015

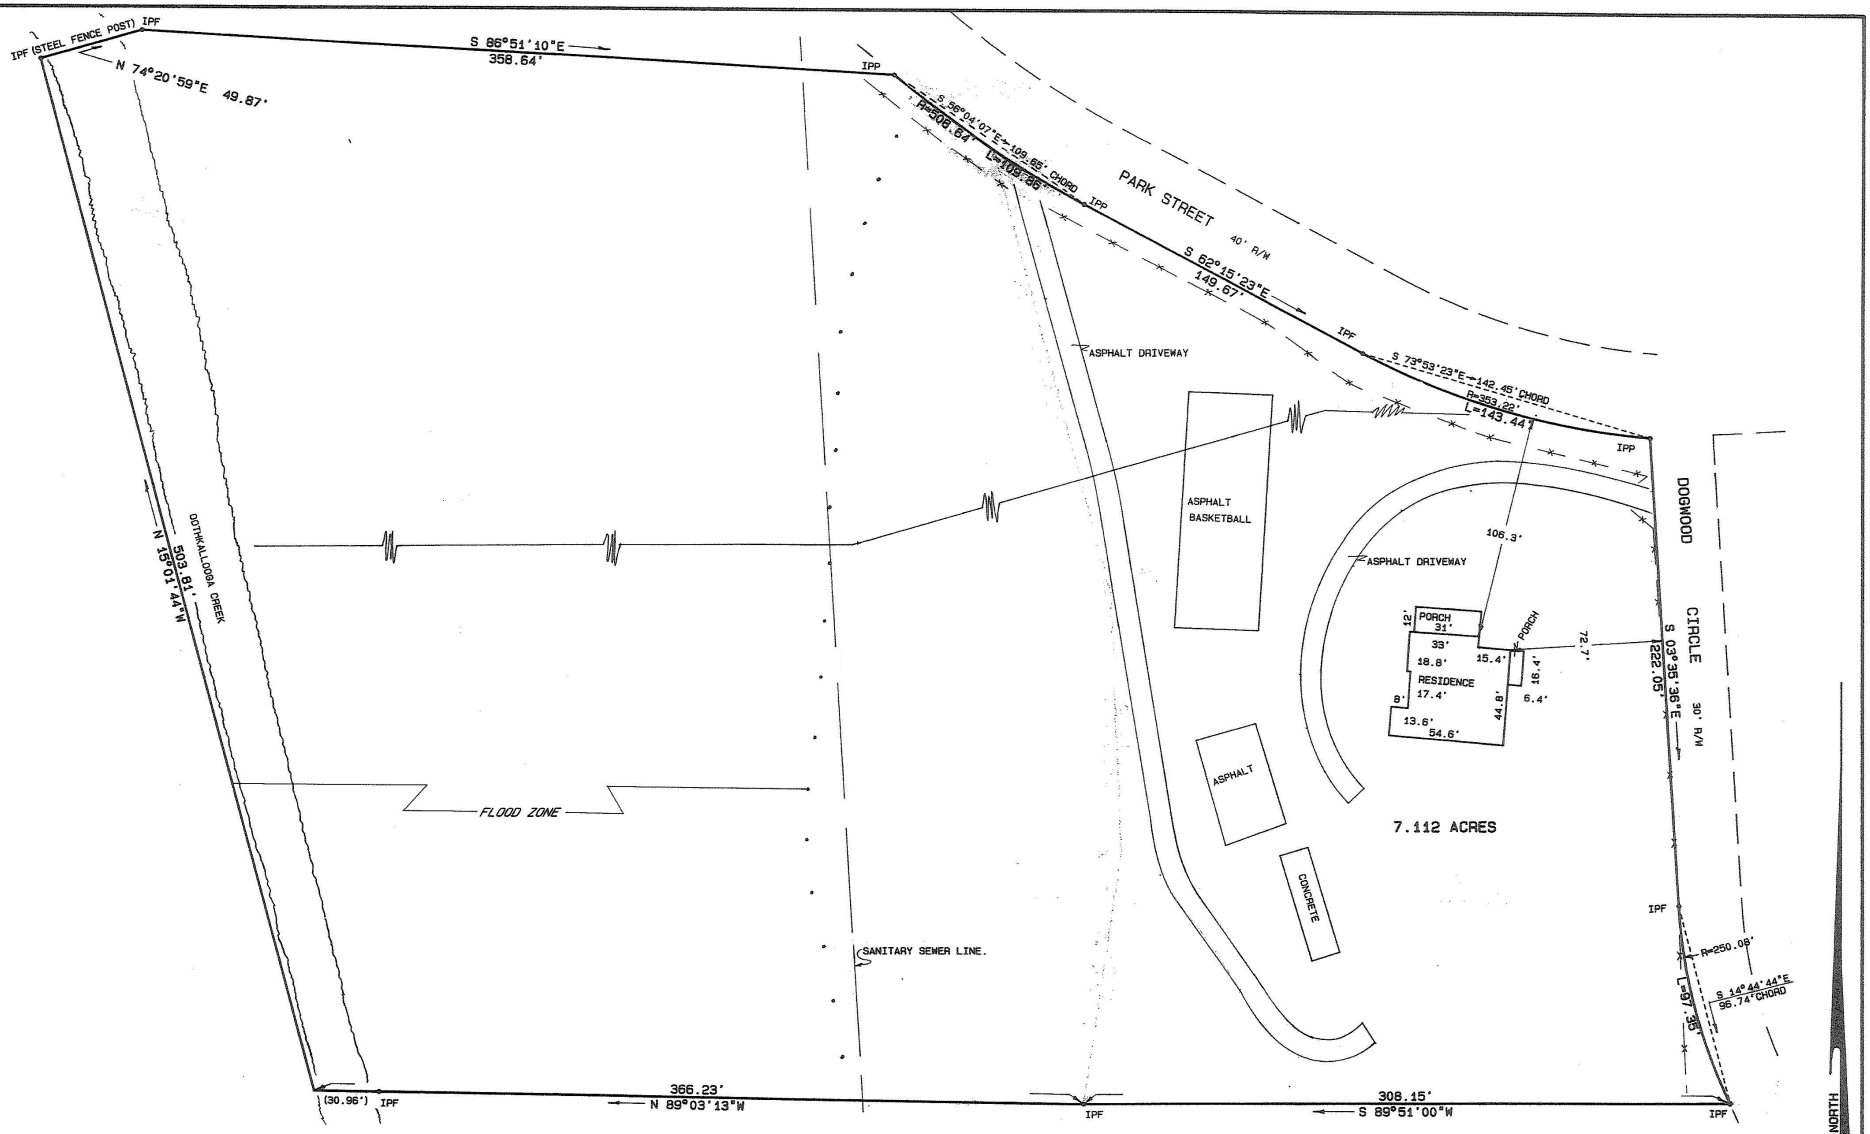

SURVEY FOR

DOROTHY POOLE TANNER

PROPERTY IN THE CITY OF ADAIRSVILLE,
IN LAND LOT 163, 15th DISTRICT,
3rd SECTION, BARTOW COUNTY, GEORGIA

A, c2096-1, p2096-2, n825.3, e164.6

NOTE: IRON PINS ARE (1/2"RE-BAR) EXCEPT AS SHOWN.

FLOOD HAZARD BOUNDARY MAP 0005 B DATED JULY 30, 1982 SHOWS THIS PROPERTY IS NOT IN A FLOOD ZONE. EXCEPT A PORTION SHOWN BY.....LINE.

FIELD TRAVERSE:
CLOSURE; ONE FOOT IN 20,000 FEET
USING A LEITZ SET 3.
ANGULAR ERROR; 0°00' 08" PER ANGLE
POINT USING A LEITZ SET 3.
ADJUSTED; USING THE COMPASS RULE.

SMITH & SMITH LAND SURVEYORS, P.C.
SURVEYORS & ENGINEERS
2 SOUTH AVENUE, CARTERSVILLE, GA. 30120
PHONE 404-382-0457

A. Lee Smith
REGISTERED LAND SURVEYOR No. 1309

GEORGIA REGISTERED No. 1309 LAND SURVEYOR A. LEE SMITH

PLAT CLOSURE;
ONE FOOT IN
122,000 FEET.

AUGUST 8, 1988
REVISED 6-19-91
REVISED 3-12-98

R/W — RIGHT OF WAY	R — RADIUS
IPP — IRON PIN PLACED	FENCE
IPF — IRON PIN FOUND	LAND LOT LINE
CM — CONCRETE MARKER	℄ CENTER LINE
CH. — CHORD	POWER LINE
L — LENGTH OF CURVE	

0 8' 40' 120'
4' 20' 80' 160'
SCALE 1"= 40'

FILE 2096-2 C