EASTERN PORTION OF PROPERTY

Hi-View Ranch Acreage For Sale

October 2012

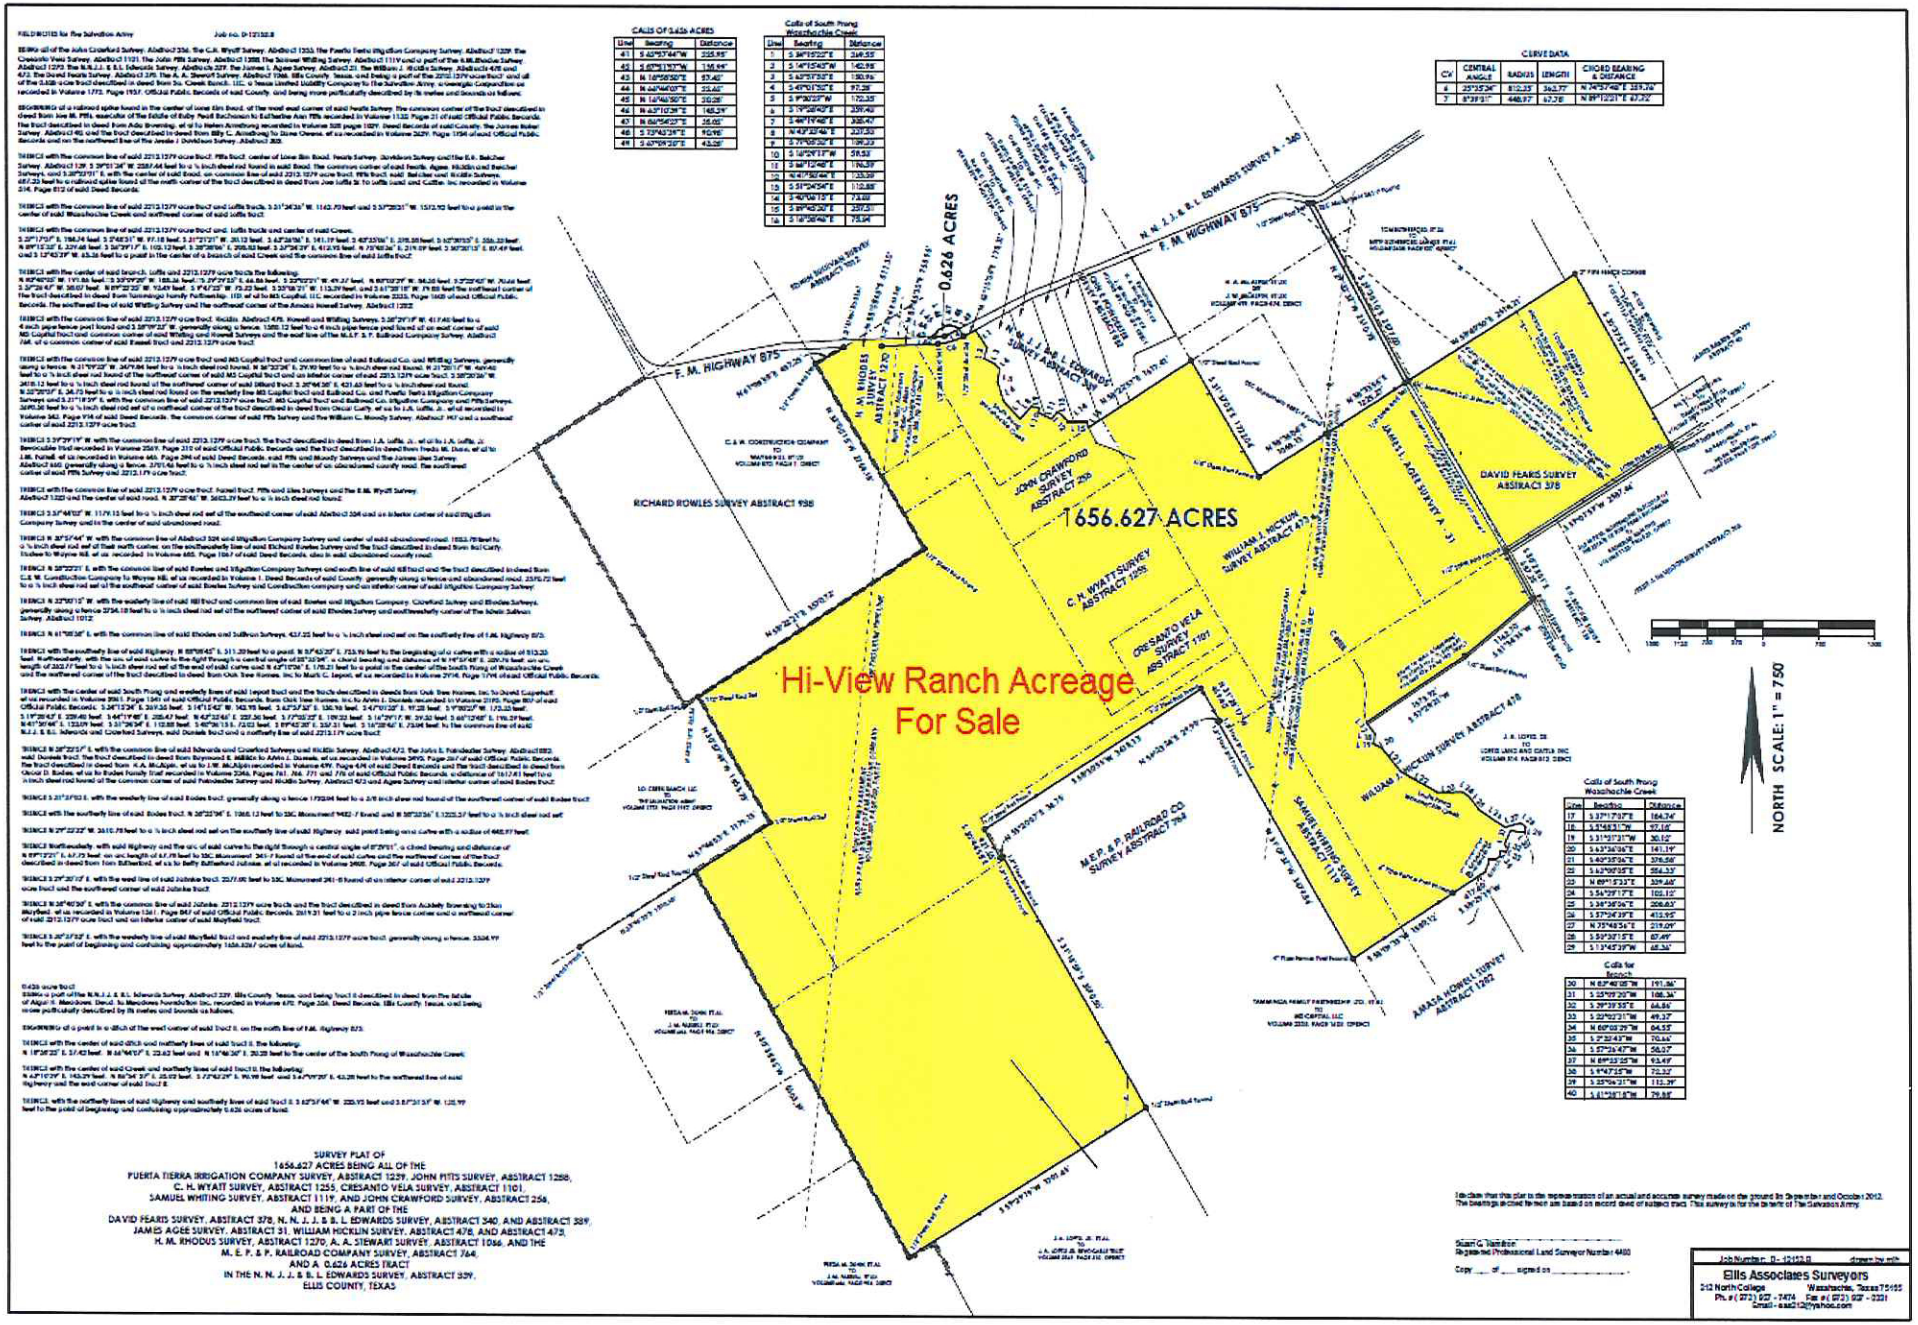

SURVEY PLAT OF
1656.627 ACRES BEING ALL OF THE
PUERTA TIERRA IRRIGATION COMPANY SURVEY, ABSTRACT 1259, JOHN PITTS SURVEY, ABSTRACT 1288,
C. N. WYATT SURVEY, ABSTRACT 1255, CRESANTO VELA SURVEY, ABSTRACT 1101,
SAMUEL WHITING SURVEY, ABSTRACT 1119, AND JOHN CRAWFORD SURVEY, ABSTRACT 256,
AND BEING A PART OF THE
DAVID PEARIS SURVEY, ABSTRACT 378, N. N. J. J. & B. L. EDWARDS SURVEY, ABSTRACT 340, AND ABSTRACT 339,
JAMES AGEE SURVEY, ABSTRACT 31, WILLIAM HICKLIN SURVEY, ABSTRACT 478, AND ABSTRACT 473,
H. M. RHODUS SURVEY, ABSTRACT 1270, A. A. STEWART SURVEY, ABSTRACT 1066, AND THE
M. E. P. & P. RAILROAD COMPANY SURVEY, ABSTRACT 764,
AND A 0.626 ACRES TRACT
IN THE N. N. J. J. & B. L. EDWARDS SURVEY, ABSTRACT 339,
ELLIS COUNTY, TEXAS

Ellis Associates Surveyors
212 North College, Waxahachie, Texas 75165
Ph. # (972) 937 - 7474 Fax # (972) 937 - 2331
Email - eas212@yahoo.com