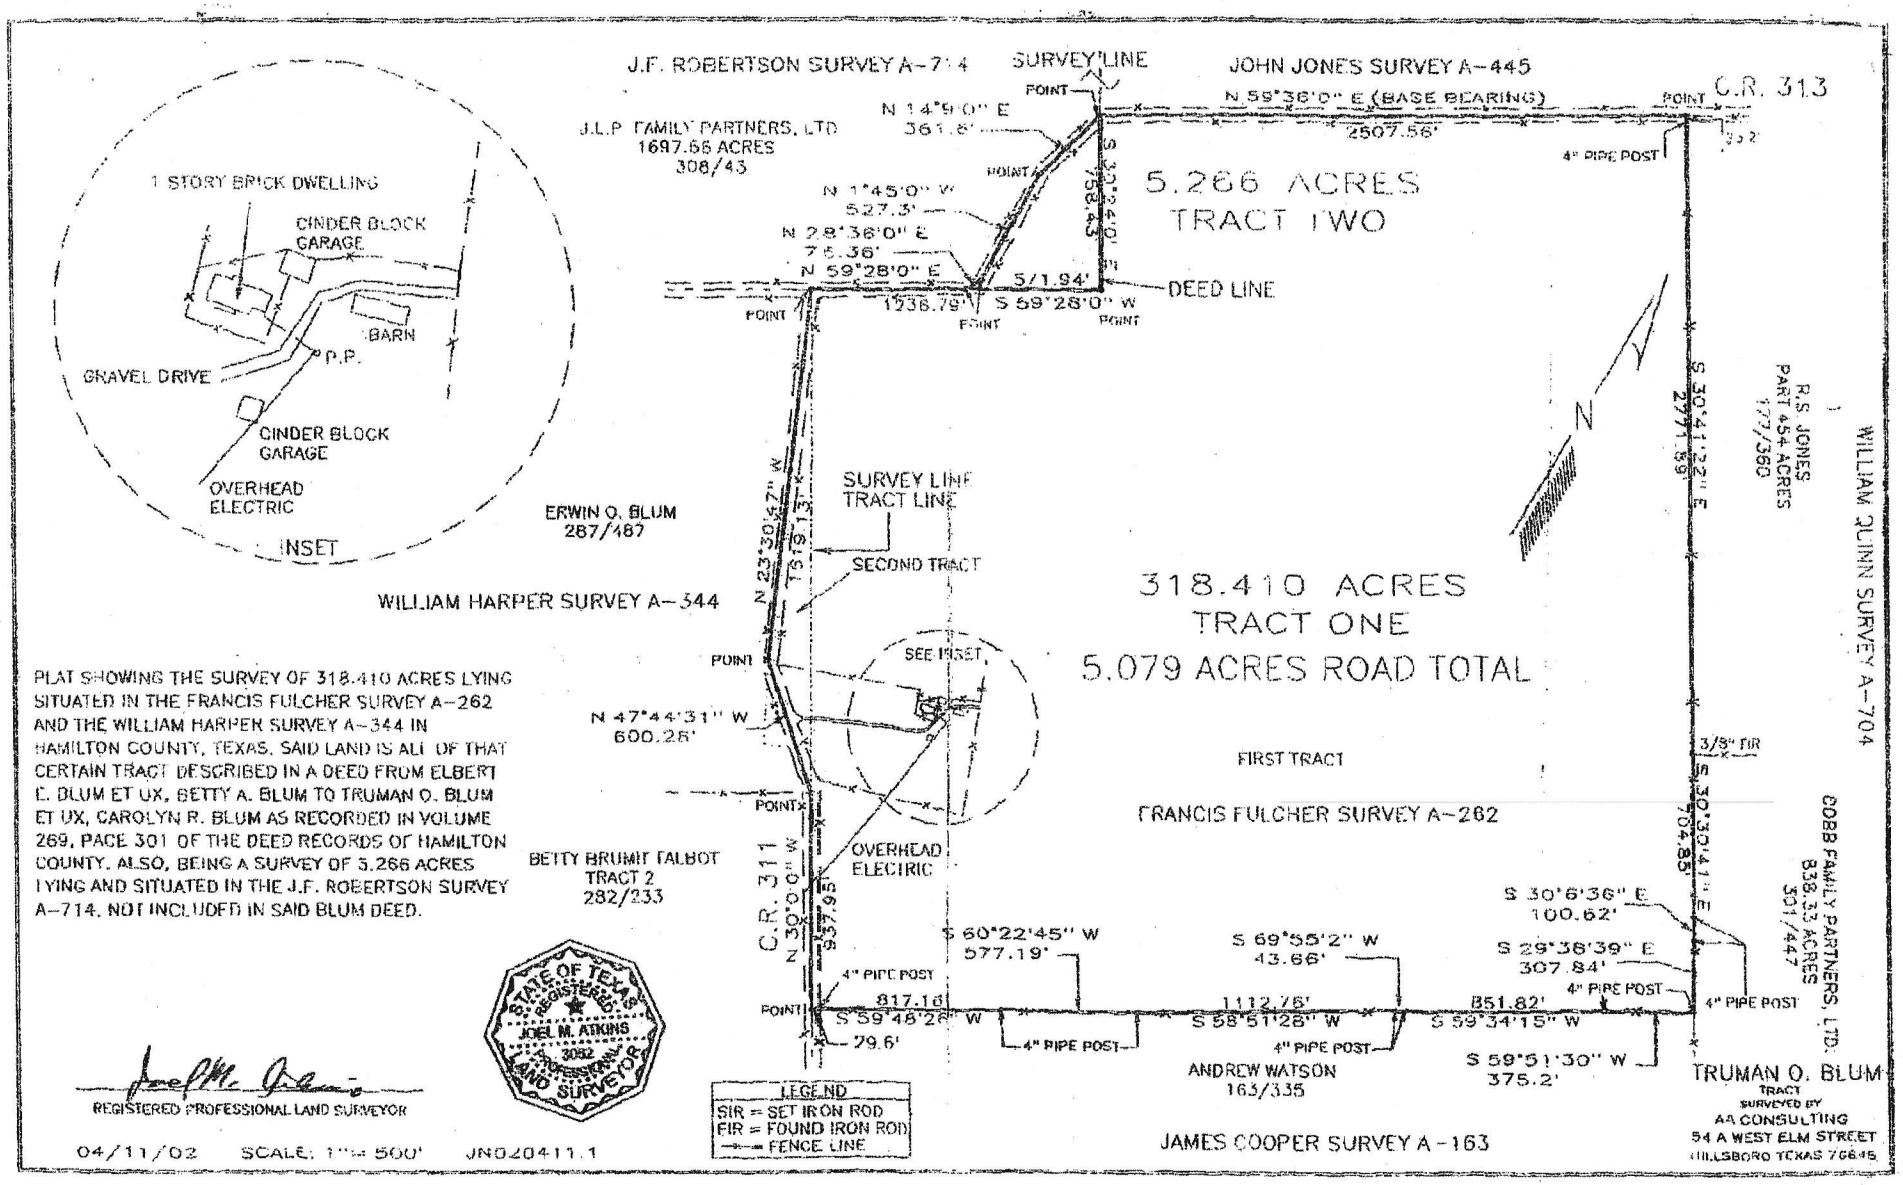

PLAT SHOWING THE SURVEY OF 318.410 ACRES LYING SITUATED IN THE FRANCIS FULCHER SURVEY A-262 AND THE WILLIAM HARPER SURVEY A-344 IN HAMILTON COUNTY, TEXAS. SAID LAND IS ALL OF THAT CERTAIN TRACT DESCRIBED IN A DEED FROM ELBERT E. BLUM ET UX, BETTY A. BLUM TO TRUMAN O. BLUM ET UX, CAROLYN R. BLUM AS RECORDED IN VOLUME 269, PAGE 301 OF THE DEED RECORDS OF HAMILTON COUNTY. ALSO, BEING A SURVEY OF 5.266 ACRES LYING AND SITUATED IN THE J.F. ROBERTSON SURVEY A-714, NOT INCLUDED IN SAID BLUM DEED.