WATSON SURVEYING
9501 CAP OF TEX HWY. #303
AUSTIN, TEXAS 78759
PHONE (512) 346-8566

SKETCH OF 183.07 ACRES, MORE OR LESS, OUT OF THE EDWARD LANG SURVEY, ABSTRACT NO. 7, WILLIAMSON COUNTY, TEXAS AS RECORDED IN DOCUMENT NO. 2006098948, WILLIAMSON COUNTY OFFICIAL PUBLIC RECORDS.

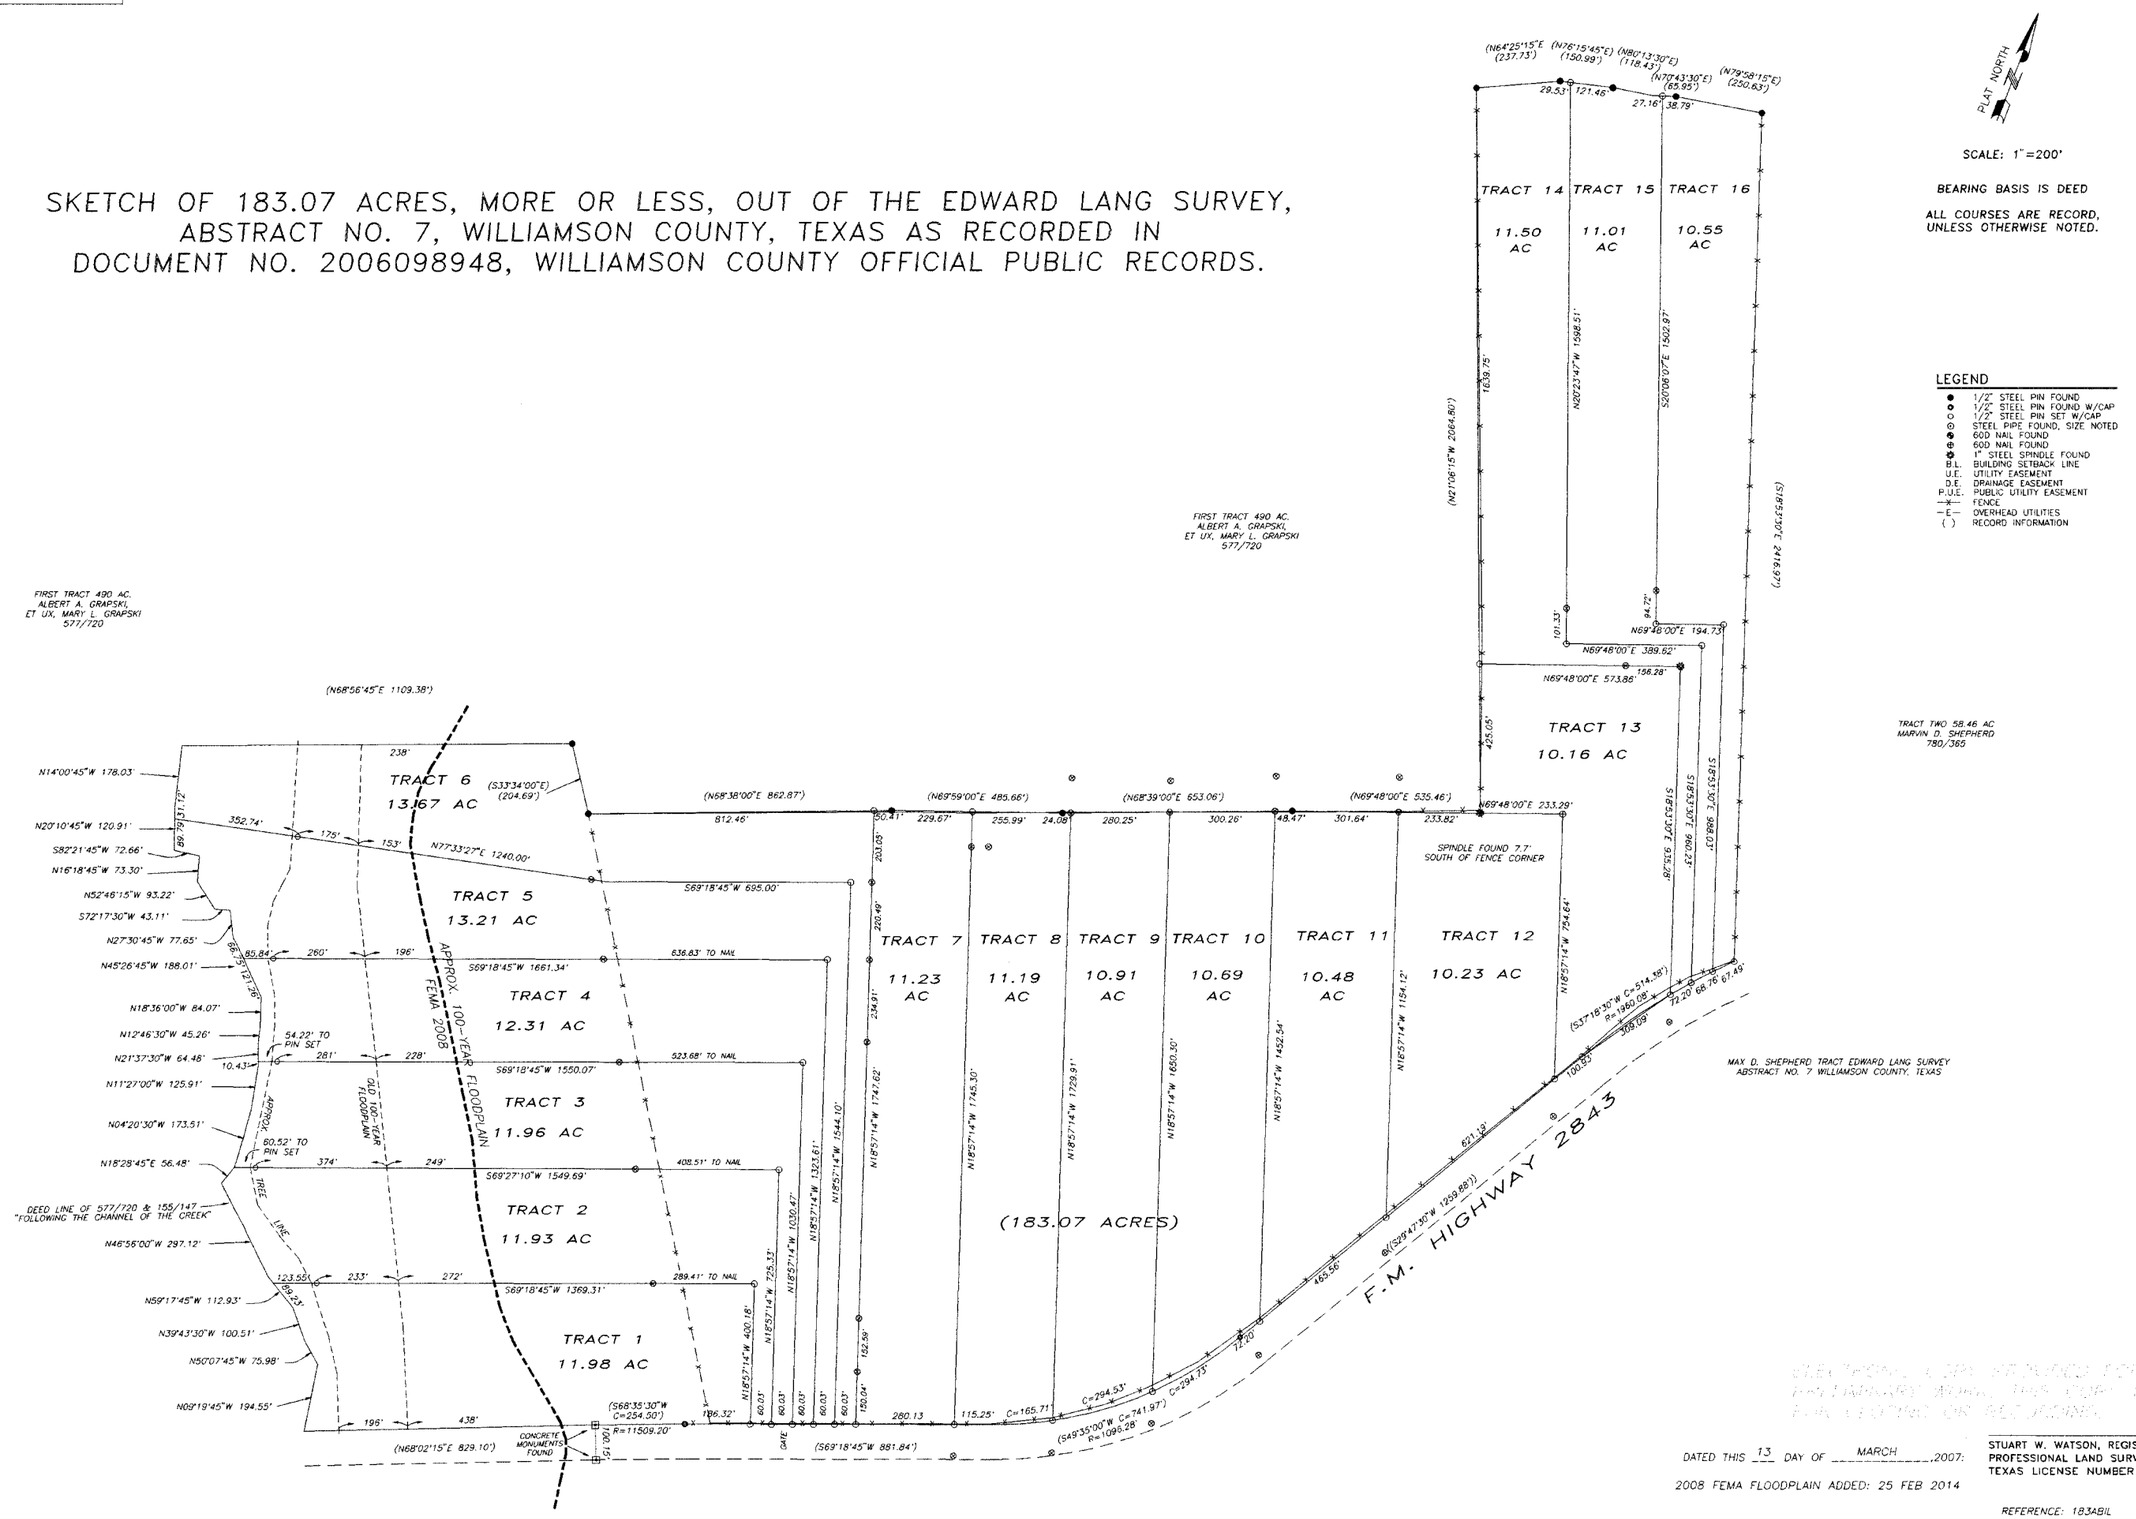

DATED THIS 13 DAY OF MARCH, 2007:

2008 FEMA FLOODPLAIN ADDED: 25 FEB 2014

STUART W. WATSON, REGISTERED PROFESSIONAL LAND SURVEYOR, TEXAS LICENSE NUMBER 4550

REFERENCE: 183ABIL