LEGEND:

ASP = ASPHALT
C = CONCRETE
CDT = CONDUIT
CMP = CORRUGATED METAL PIPE
CPP = CORRUGATED PLASTIC PIPE
DG = DOWN GUY
FND = FOUND
GI = GRATE INLET
GLM = GAS LINE MARKER
GR = GUARDRAIL
H.C.C.F. NO. = HARRIS COUNTY CLERK'S FILE NUMBER
H.C.F.C.D. = HARRIS COUNTY FLOOD CONTROL DISTRICT
I.R. = IRON ROD
I.P. = IRON PIPE
M.R.H.C. = MAP RECORDS OF HARRIS COUNTY
MH = MANHOLE
NGPL = NATURAL GAS PIPELINE
PP = POWER POLE
PP/NS = POWER POLE WITH NO SERVICE
RCP = REINFORCED CONCRETE PIPE
TSB = TRAFFIC SIGNAL BOX
TSP = TRAFFIC SIGNAL POLE
UGCM = UNDERGROUND CABLE MARKER
WP = WOOD POST

NOTES:

1. This survey was performed without the benefit of a current title report therefore all easements and other matters of record which may have been granted may not be shown hereon.
2. Bearing orientation based on the Northerly line of that certain called 0.4374 of one acre described in deed recorded under H.C.C.F. No. U983672.
3. Surveyor did not abstract tract.
4. ( ) indicates deed or plat call.
5. Based on graphical plotting a portion of these tracts lie within the "100 year flood hazard area" as designated on The National Flood Insurance Program – Flood Insurance Rate Map issued by the Federal Emergency Management Agency under Community Panel Number 480287 0265 M for Harris County, Texas, dated October 16, 2013. The "100 year flood hazard area" is subject to change as detailed studies become available and/or watershed or channel conditions change.

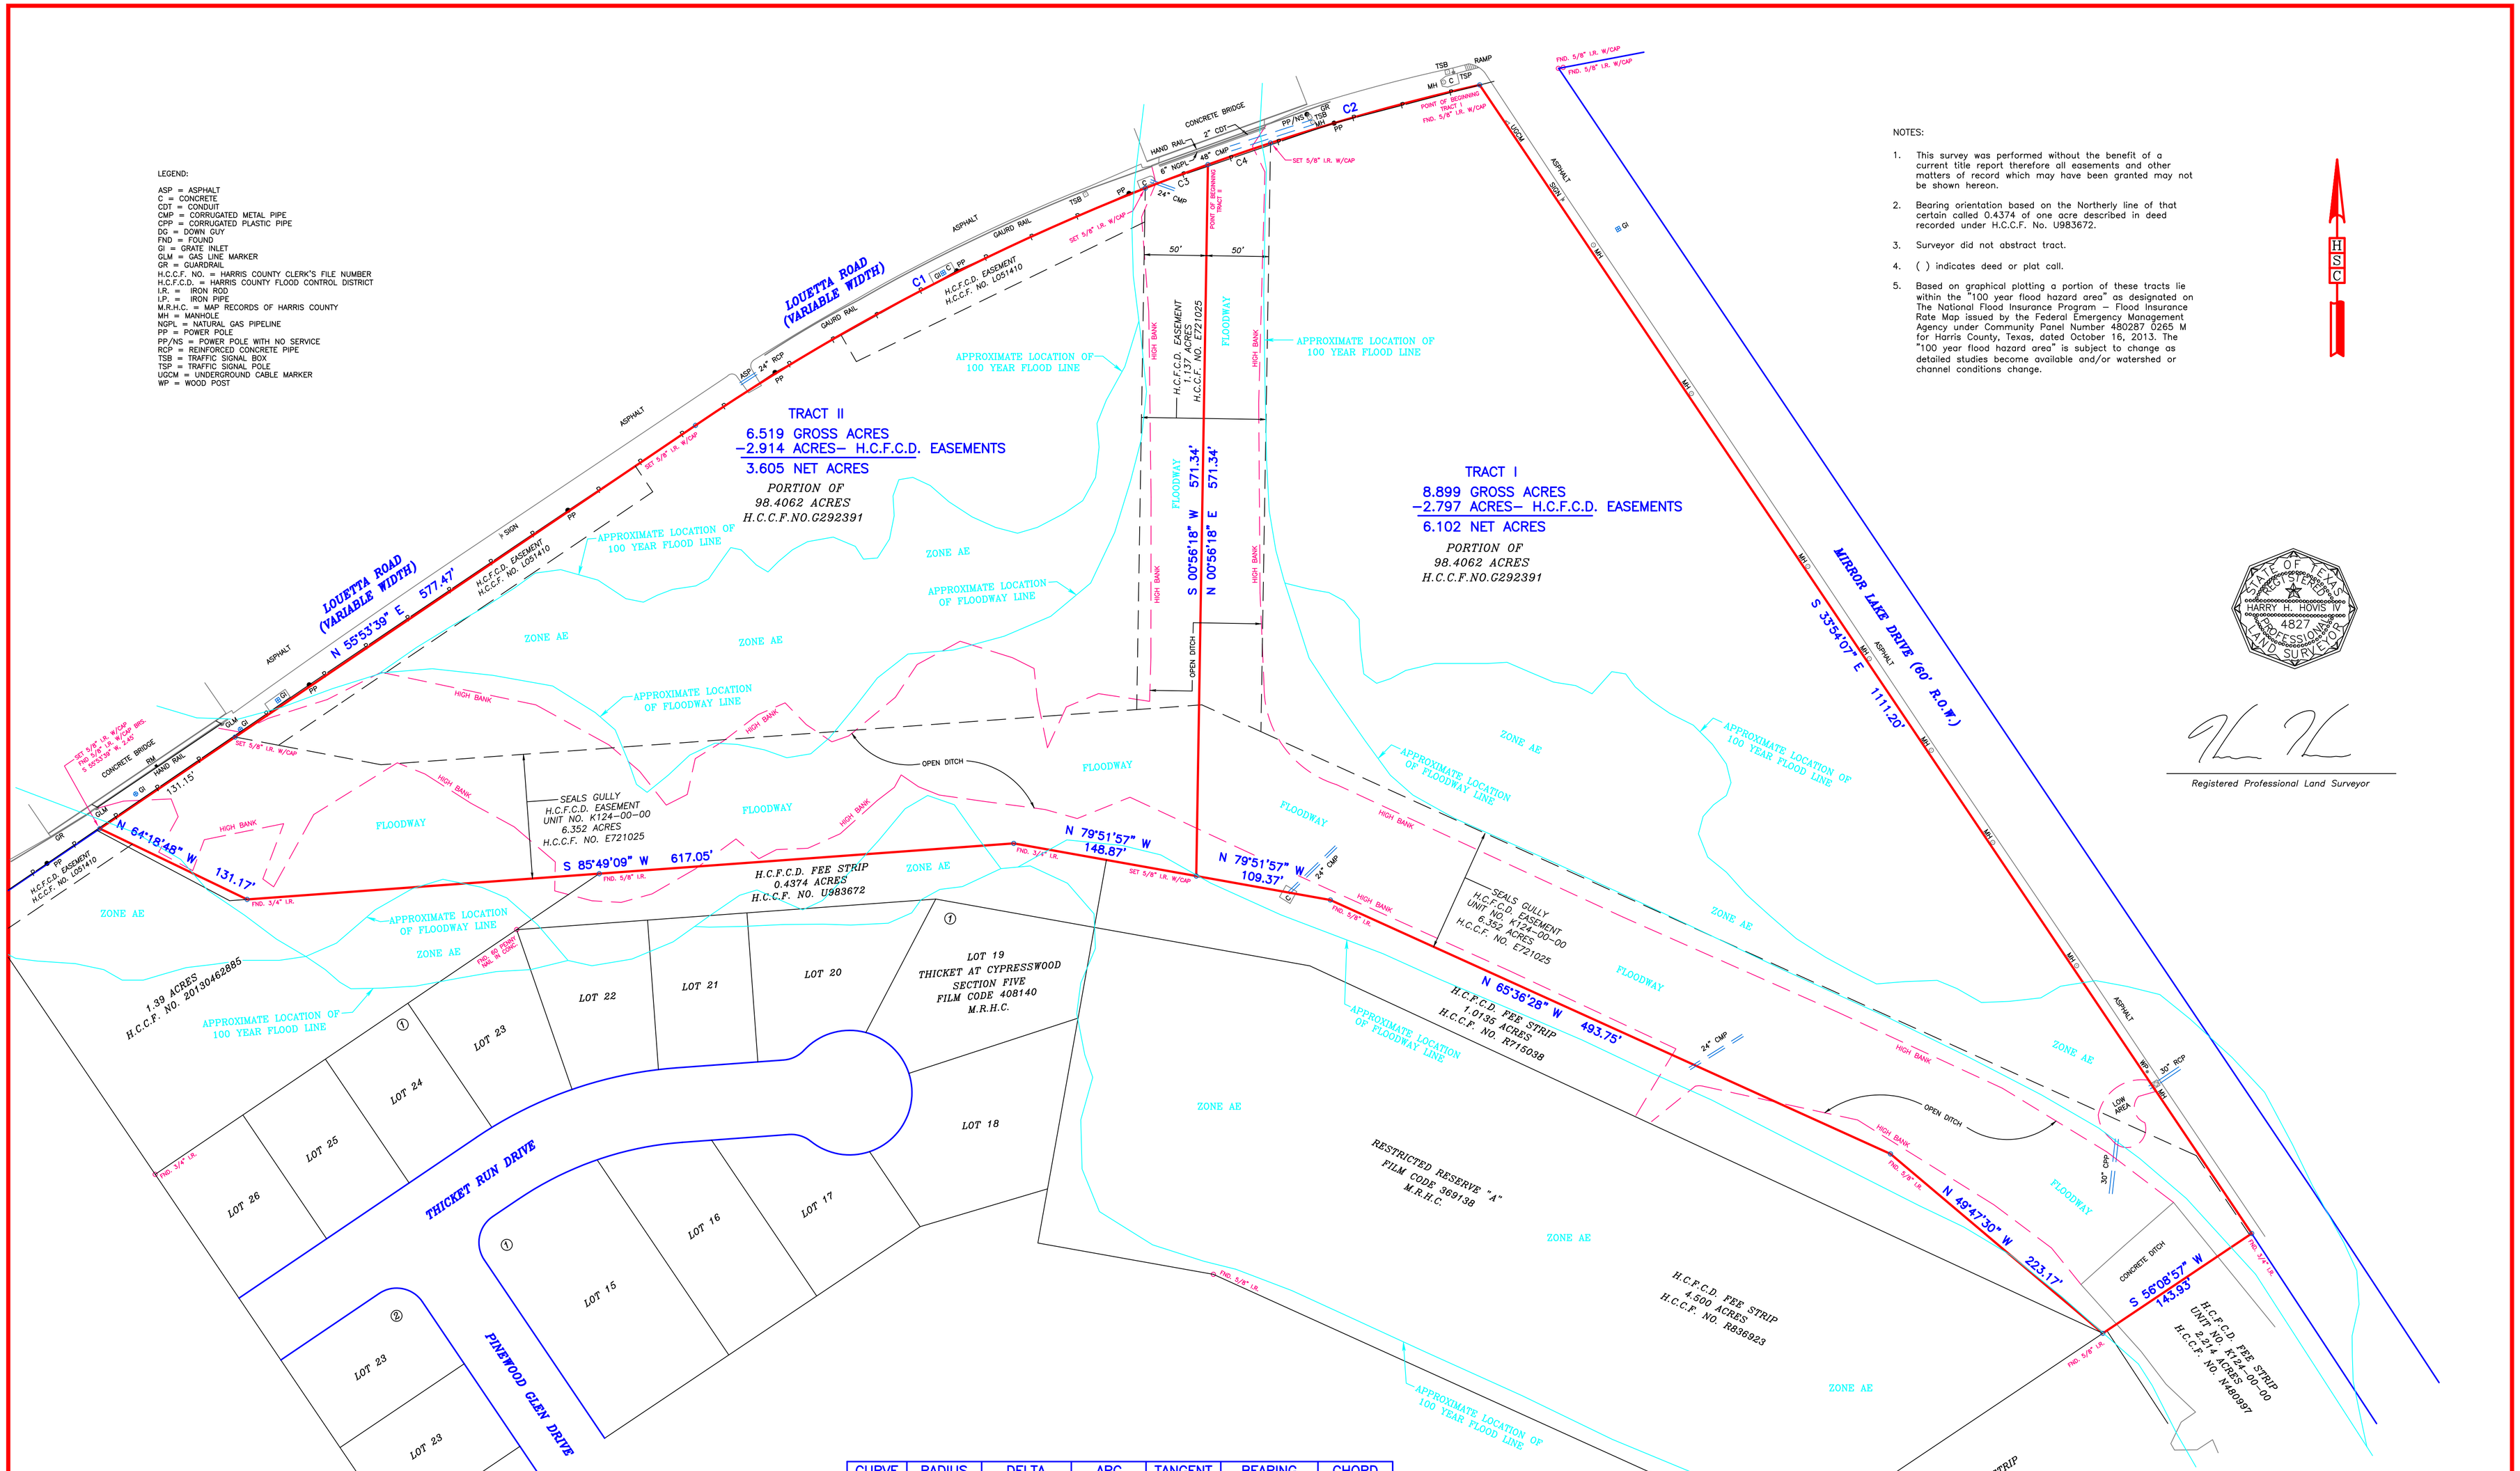

STATE OF TEXAS
REGISTERED PROFESSIONAL
HARRY H. HOVIS IV
4827
PROFESSIONAL LAND SURVEYOR

Registered Professional Land Surveyor

CURVE	RADIUS	DELTA	ARC	TANGENT	BEARING	CHORD
C1	1859.86	14°15'26"	462.80	232.60	N 63°01'22" E	461.60
C2	1859.86	07°00'29"	227.48	113.88	N 73°39'19" E	227.34
C3	1859.86	01°39'25"	53.78	26.89	N 69°19'23" E	53.78
C4	1859.86	01°38'20"	53.20	26.60	N 70°58'15" E	53.20

HOVIS SURVEYING COMPANY
Land Surveys – Computer Mapping
5000 Cabbage – Spring, Texas 77379
(281) 320-9591
Acreage – Residential – Industrial – Commercial
Texas Firm Registration No. 10030400

STANDARD LAND SURVEY OF TRACT I, 8.899 ACRES OF LAND AND TRACT II, 6.519 ACRES OF LAND SITUATED IN THE DANIEL HARMON SURVEY, ABSTRACT NUMBER 315, HARRIS COUNTY, TEXAS.

DATE: OCTOBER 2, 2014 SCALE: 1" = 60' JOB NO. 90-002-62

ID#: 042-185-000-0070
90002262A.DWG

HSC 02494-E