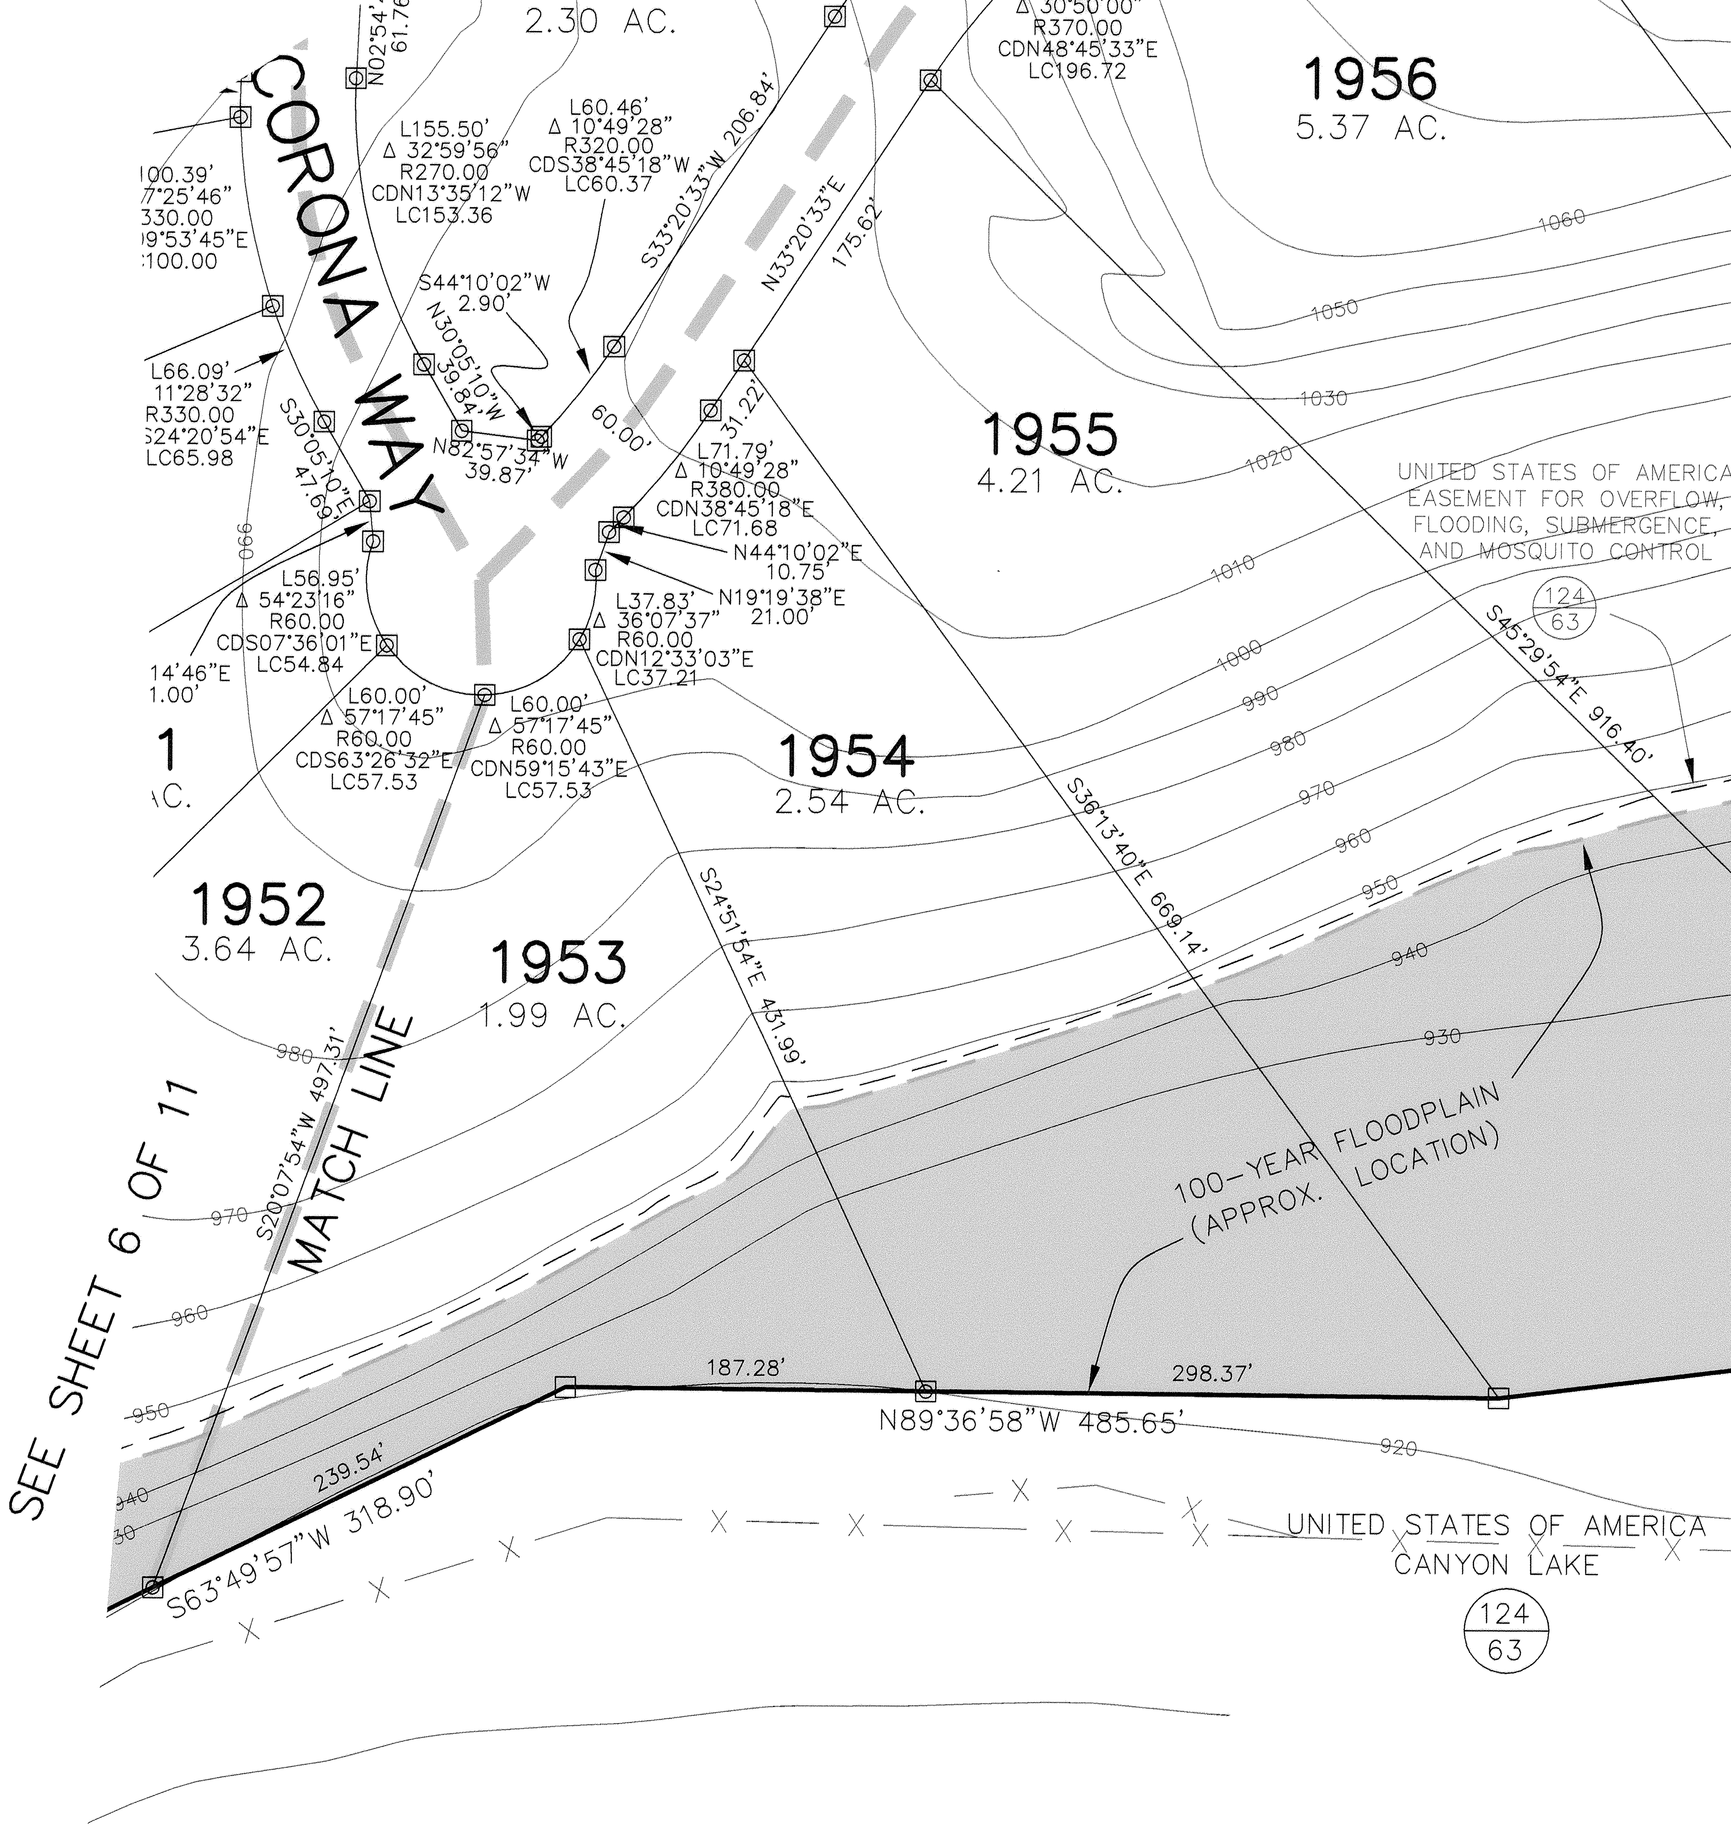

LEGEND

□	CONCRETE MONUMENT FOUND
◎	IRON STAKE FOUND
⊡	IRON STAKE W/ ALUMINUM CAP (PRO-TECH ENG 2219) SET
●	FENCE POST FOUND
	PATENT SURVEY LINE
—X—	FENCE LINE
—P—	OVERHEAD UTILITY LINE
— — —	EASEMENTS, SETBACKS, AND PROPERTY LINES NOT PART OF THIS PLAT
VOL/PG	COMAL COUNTY DEED RECORDS
BOOK/PG	COMAL COUNTY PLAT RECORDS
DOC#	COMAL COUNTY CLERK'S DOCUMENT NUMBER

MYSTIC SHORES
UNIT SIXTEEN
SHEET 5 OF 11
NOVEMBER 1, 2005