


TULSAH BOAT NEW

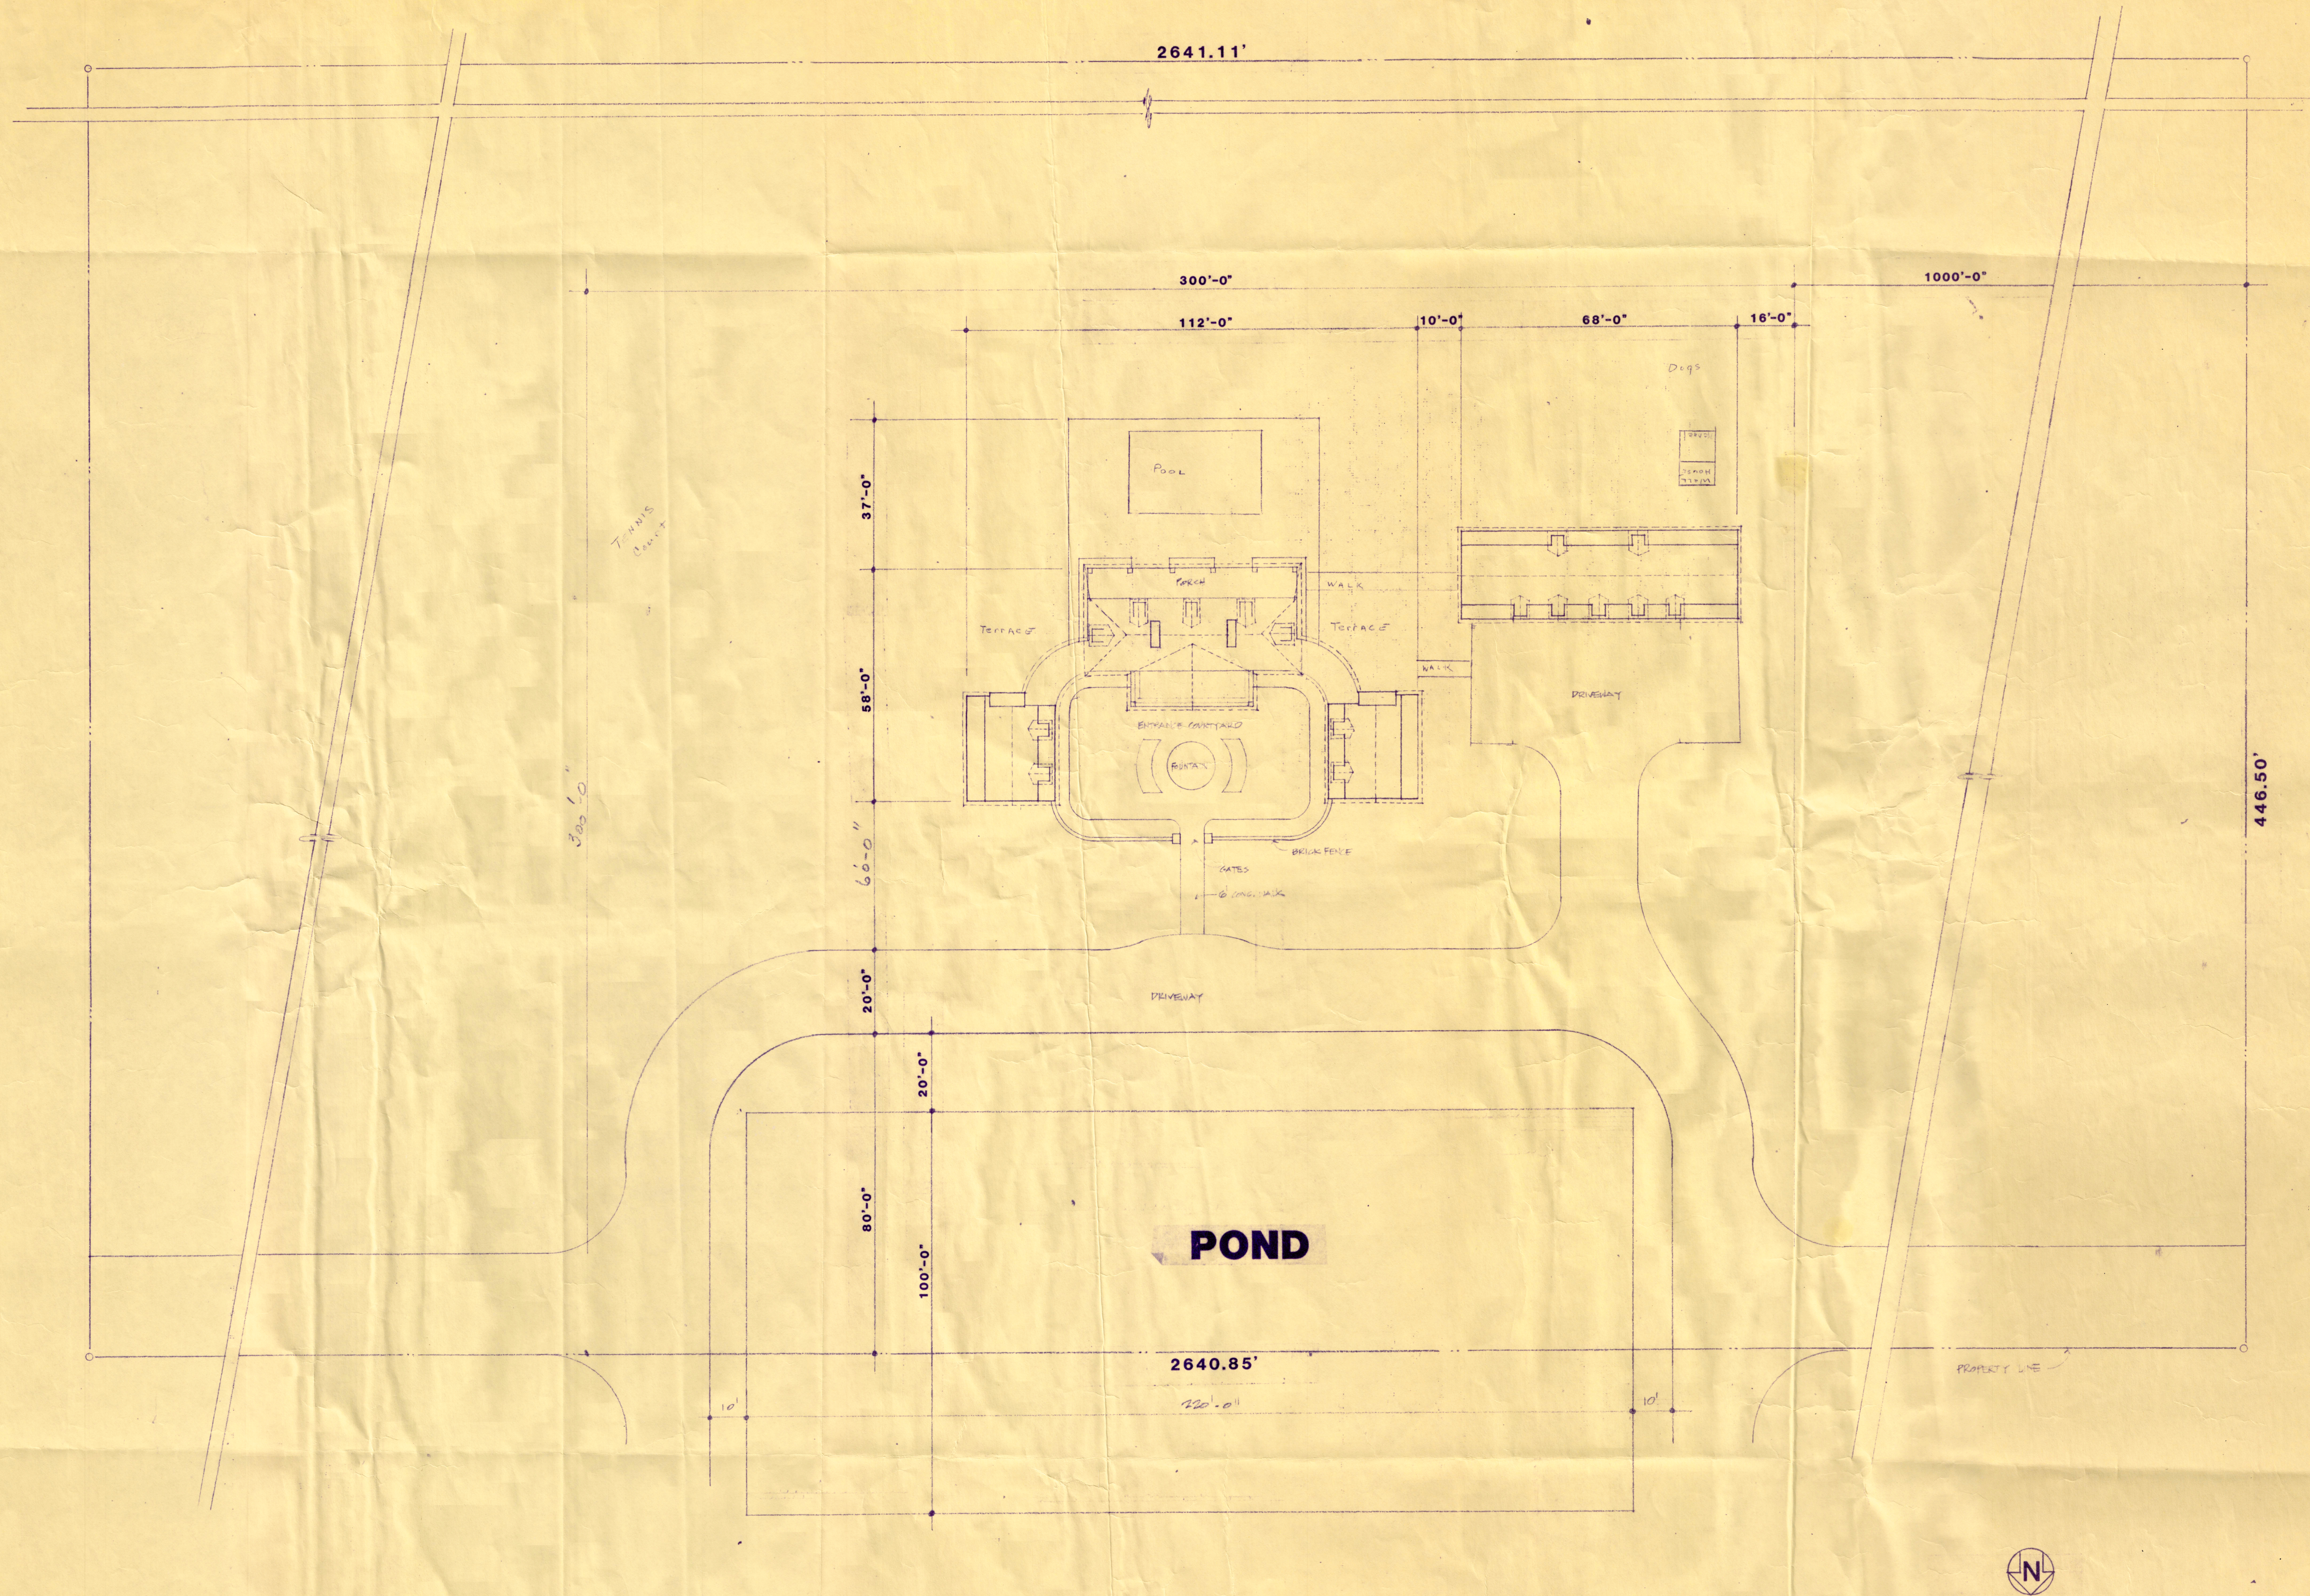

SITE PLAN

scale 1" : 20'-0"

THE KITTERMAN RESIDENCE
BALLENTREE FARMS



MCGUFF ASSOCIATES ARCHITECTS
PEARLAND, TEXAS 77661
5208 BROADWAY #208

PROJECT 8460
DRAWN
DATE
REVISION

DESCRIPTION
SITE PLAN

SHEET
SP1