Julianne May Young Farm Division
for
Julianne May Young, et.al.
308 North Washington Avenue
Bryan, Texas 77803
DB 264, p 067 – Being Tracts 2, 3, 4, 6, & 7 of PC 3, Slot 469
DB 265, p 261 – Being Tract 36 of PC 3, Slot 466
20 Tracts – 51.46 Acres (Total)


Hibbs Engineering, Inc.
540 Old Bloomfield Pike
P.O. BOX 537
Bardstown, Kentucky – 40004–0537
Phone – (502)348–0312 / FAX – (502)348–2937

Date: 21 May 2007

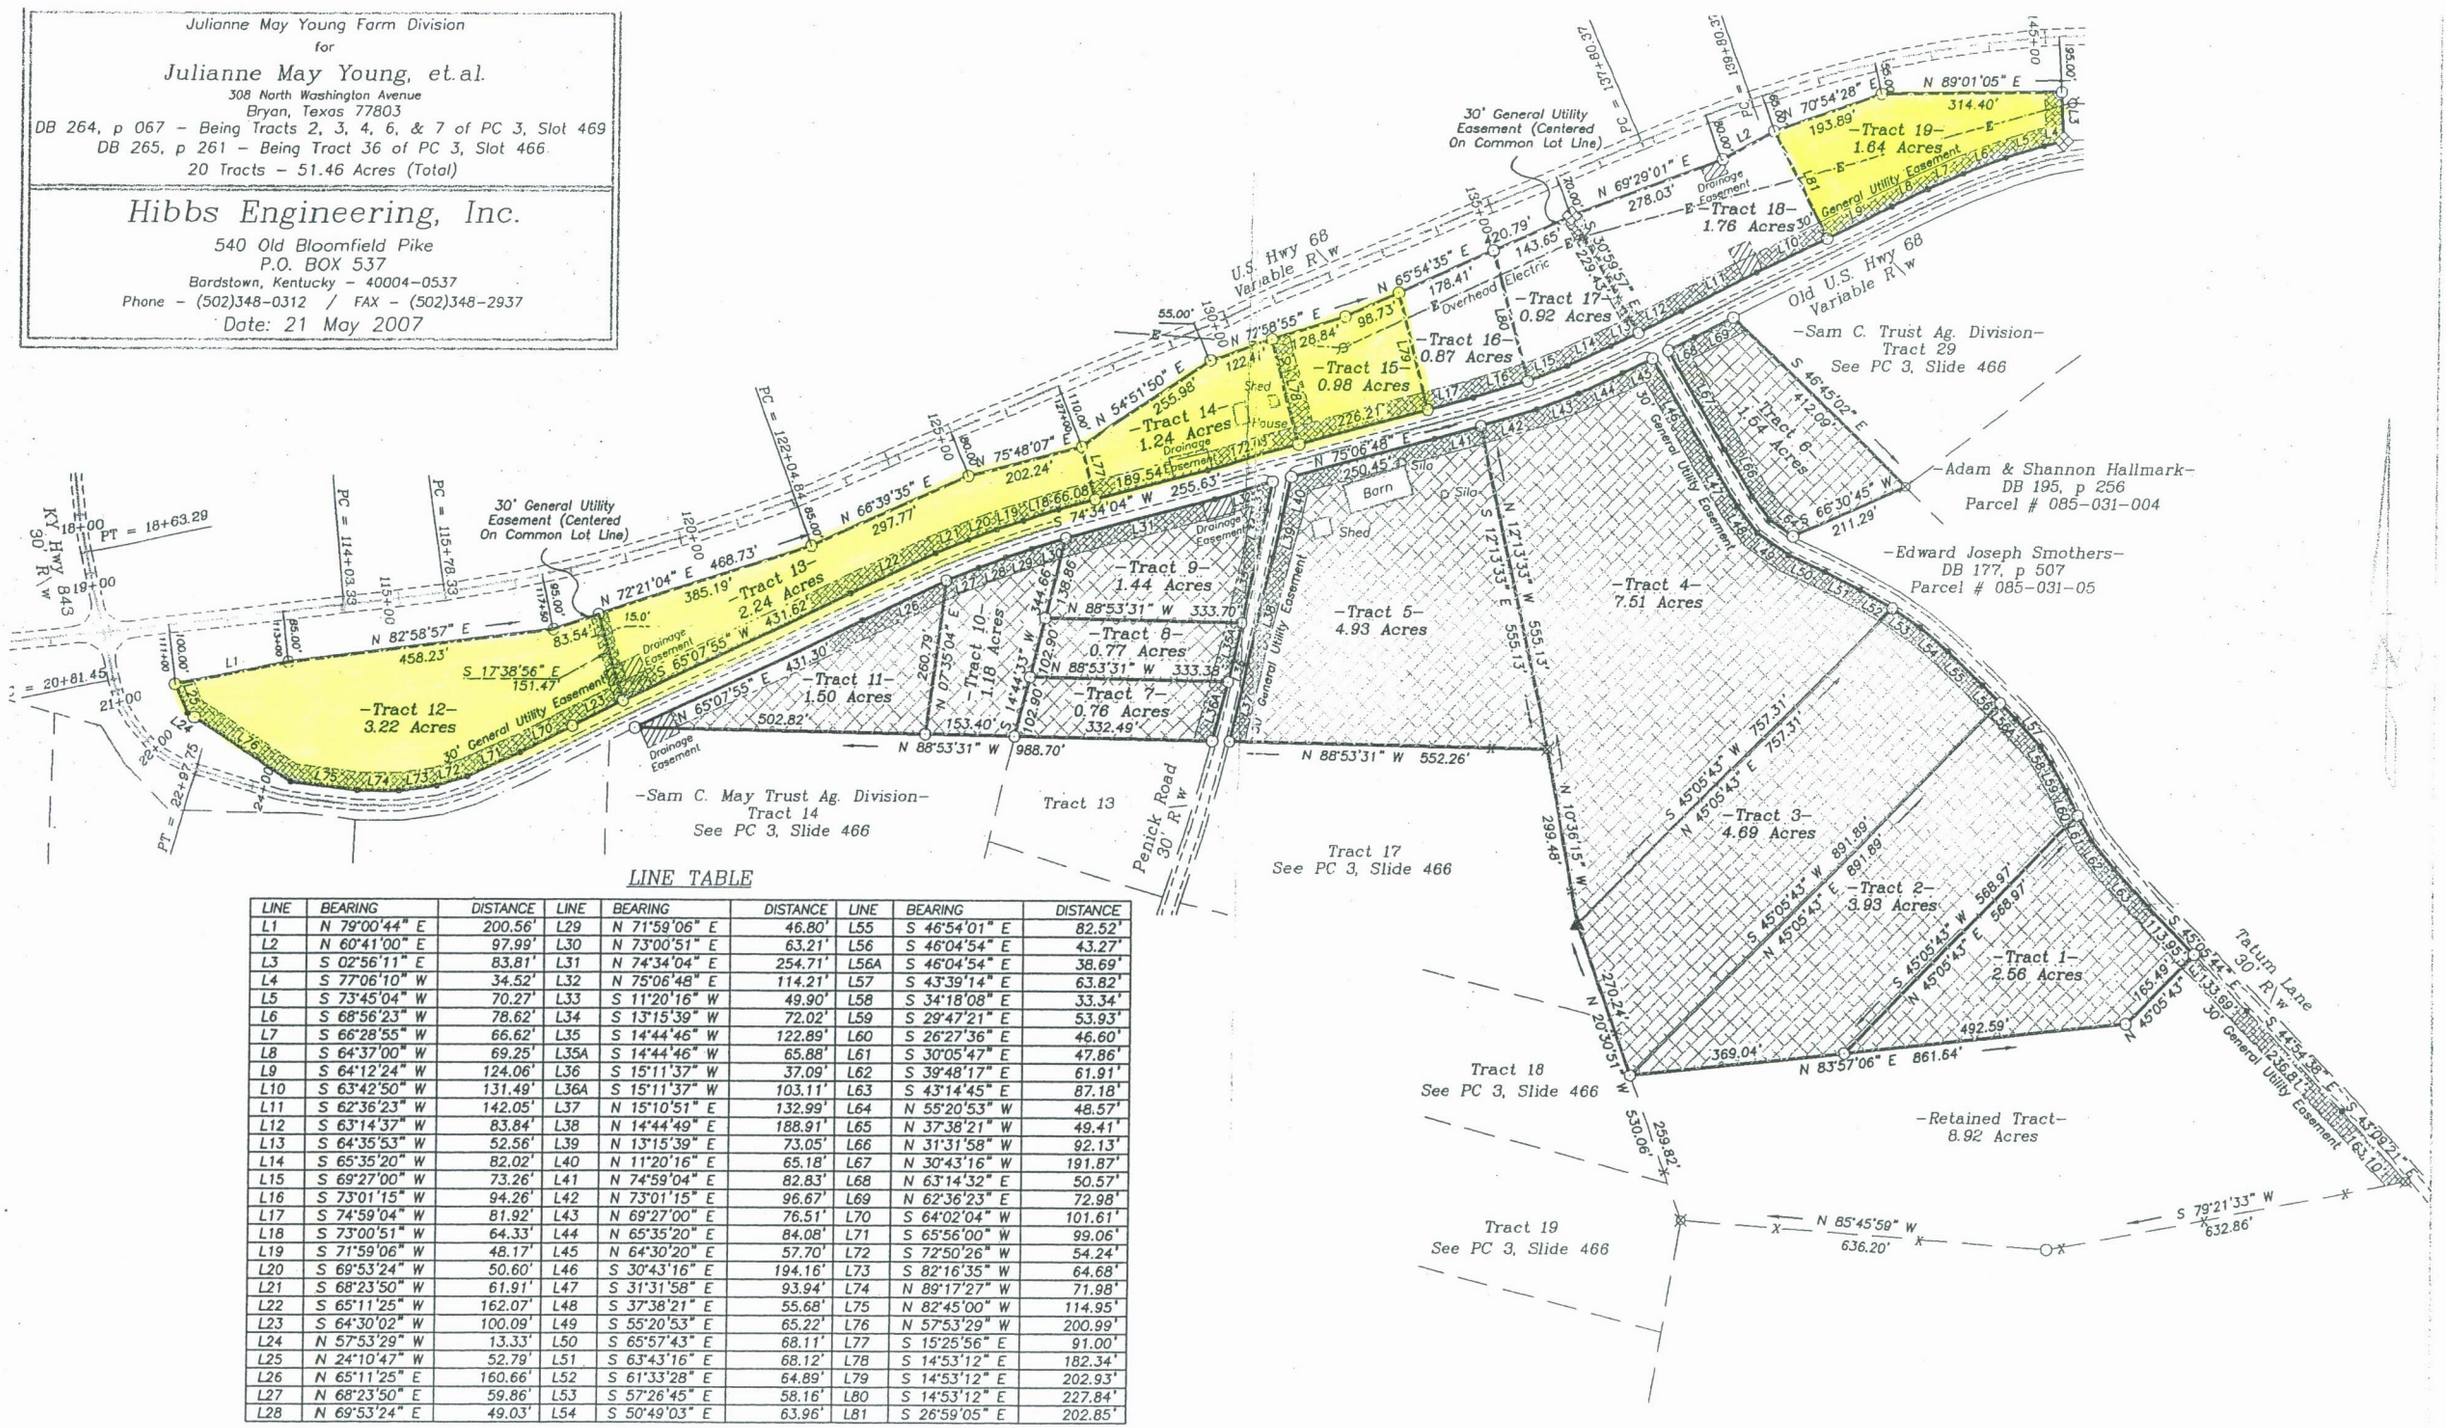


## LINE TABLE

| LINE | BEARING | DISTANCE | LINE | BEARING | DISTANCE | LINE | BEARING | DISTANCE |
|---|---|---|---|---|---|---|---|---|
| L1 | N 79°00'44" E | 200.56' | L29 | N 71°59'06" E | 46.80' | L55 | S 46°54'01" E | 82.52' |
| L2 | N 60°41'00" E | 97.99' | L30 | N 73°00'51" E | 63.21' | L56 | S 46°04'54" E | 43.27' |
| L3 | S 02°56'11" E | 83.81' | L31 | N 74°34'04" E | 254.71' | L56A | S 46°04'54" E | 38.69' |
| L4 | S 77°06'10" W | 34.52' | L32 | N 75°06'48" E | 114.21' | L57 | S 43°39'14" E | 63.82' |
| L5 | S 73°45'04" W | 70.27' | L33 | S 11°20'16" W | 49.90' | L58 | S 34°18'08" E | 33.34' |
| L6 | S 68°56'23" W | 78.62' | L34 | S 13°15'39" W | 72.02' | L59 | S 29°47'21" E | 53.93' |
| L7 | S 66°28'55" W | 66.62' | L35 | S 14°44'46" W | 122.89' | L60 | S 26°27'36" E | 46.60' |
| L8 | S 64°37'00" W | 69.25' | L35A | S 14°44'46" W | 65.88' | L61 | S 30°05'47" E | 47.86' |
| L9 | S 64°12'24" W | 124.06' | L36 | S 15°11'37" W | 37.09' | L62 | S 39°48'17" E | 61.91' |
| L10 | S 63°42'50" W | 131.49' | L36A | S 15°11'37" W | 103.11' | L63 | S 43°14'45" E | 87.18' |
| L11 | S 62°36'23" W | 142.05' | L37 | N 15°10'51" E | 132.99' | L64 | N 55°20'53" W | 48.57' |
| L12 | S 63°14'37" W | 83.84' | L38 | N 14°44'49" E | 188.91' | L65 | N 37°38'21" W | 49.41' |
| L13 | S 64°35'53" W | 52.56' | L39 | N 13°15'39" E | 73.05' | L66 | N 31°31'58" W | 92.13' |
| L14 | S 65°35'20" W | 82.02' | L40 | N 11°20'16" E | 65.18' | L67 | N 30°43'16" W | 191.87' |
| L15 | S 69°27'00" W | 73.26' | L41 | N 74°59'04" E | 82.83' | L68 | N 63°14'32" E | 50.57' |
| L16 | S 73°01'15" W | 94.26' | L42 | N 73°01'15" E | 96.67' | L69 | N 62°36'23" E | 72.98' |
| L17 | S 74°59'04" W | 81.92' | L43 | N 69°27'00" E | 76.51' | L70 | S 64°02'04" W | 101.61' |
| L18 | S 73°00'51" W | 64.33' | L44 | N 65°35'20" E | 84.08' | L71 | S 65°56'00" W | 99.06' |
| L19 | S 71°59'06" W | 48.17' | L45 | N 64°30'20" E | 57.70' | L72 | S 72°50'26" W | 54.24' |
| L20 | S 69°53'24" W | 50.60' | L46 | S 30°43'16" E | 194.16' | L73 | S 82°16'35" W | 64.68' |
| L21 | S 68°23'50" W | 61.91' | L47 | S 31°31'58" E | 93.94' | L74 | N 89°17'27" W | 71.98' |
| L22 | S 65°11'25" W | 162.07' | L48 | S 37°38'21" E | 55.68' | L75 | N 82°45'00" W | 114.95' |
| L23 | S 64°30'02" W | 100.09' | L49 | S 55°20'53" E | 65.22' | L76 | N 57°53'29" W | 200.99' |
| L24 | N 57°53'29" W | 13.33' | L50 | S 65°57'43" E | 68.11' | L77 | S 15°25'56" E | 91.00' |
| L25 | N 24°10'47" W | 52.79' | L51 | S 63°43'16" E | 68.12' | L78 | S 14°53'12" E | 182.34' |
| L26 | N 65°11'25" E | 160.66' | L52 | S 61°33'28" E | 64.89' | L79 | S 14°53'12" E | 202.93' |
| L27 | N 68°23'50" E | 59.86' | L53 | S 57°26'45" E | 58.16' | L80 | S 14°53'12" E | 227.84' |
| L28 | N 69°53'24" E | 49.03' | L54 | S 50°49'03" E | 63.96' | L81 | S 26°59'05" E | 202.85' |