SUBJECT TO RESTRICTIVE COVENANTS AND / OR EASEMENTS RECORDED IN
VOL. 417, PAGE 183, REAL PROPERTY RECORDS VOL. 313, PAGE 361, REAL PROPERTY RECORDS
VOL. 84, PAGES 282-283, REAL PROPERTY RECORDS VOL. 382, PAGE 761, REAL PROPERTY RECORDS
VOL. 85, PAGES 284-285, REAL PROPERTY RECORDS DOC.# 2007-06021284, OFFICIAL PUBLIC RECORDS
BEXAR COUNTY, TEXAS

X BARBED WIRE | △ SMOOTH WIRE | —^^— WOOD FENCE
o IRON FENCE | ◇ CHAIN LINK FENCE | —/—/— WATER FLOW

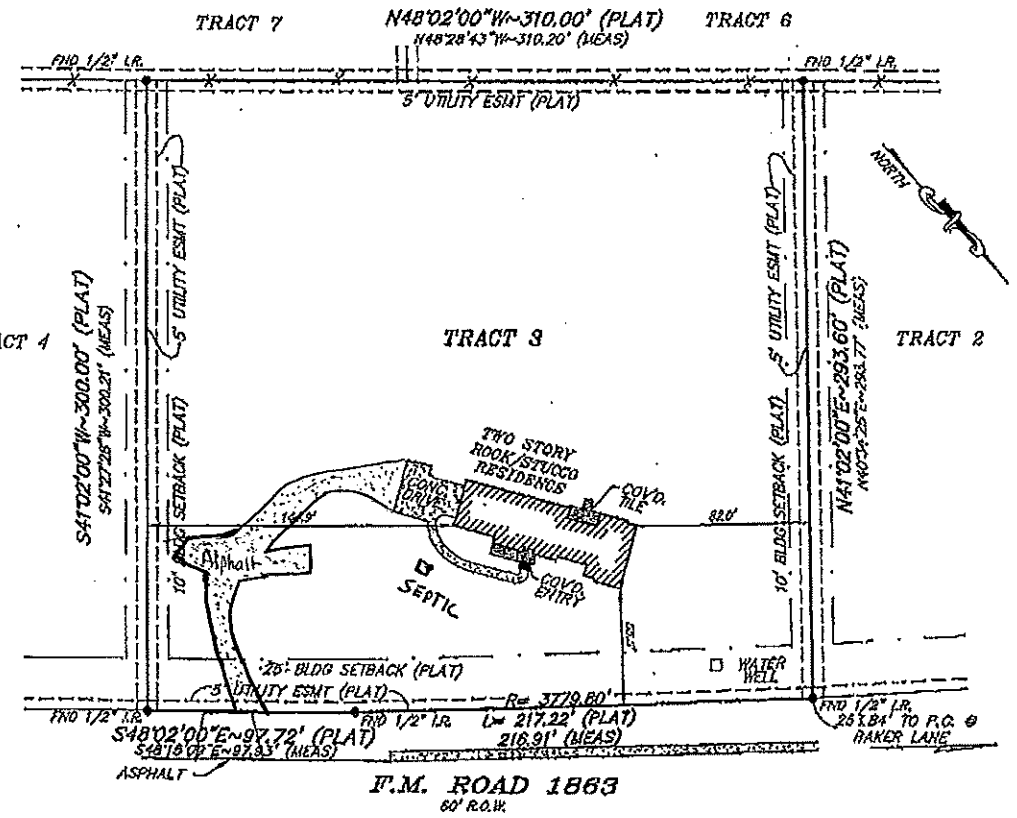

BASIS OF BEARING IS RECORDED PLAT AS FOUND MONUMENTED ON THE GROUND

SCALE: 1"=50' DATE OF SURVEY: 05/30/07 DRAWN BY: MAC COMPUTED BY: KCK CHECKED BY: KCK

To: The Lenholder and/or Landowner and to WESTERN TITLE
I, Gaylord E. Reaves a Registered Land Surveyor in the State of Texas, do hereby certify that the above plat is true and correct according to an actual survey made on the ground, under my supervision. I further certify that all easements and right-of-ways of which I have been advised are shown hereon and that, except as shown hereon, there are no apparent encroachments, overlapping of improvements or conflicts in the boundary lines, and no visible physical evidence of easements or right-of-ways by use as of the date of the field survey. This certification is made and limited to those persons or entities shown on the face of this survey and is non-transferable.

TRACT 3 Block -- N.C.B. --
Section or Subdivision SHOAL'S MOUNTAIN RANCH
Volume 8 Page 8 of the MAP & PLAT records of COMAL County, Texas.
Owner SCOTT Y. MCBROOM
Address 5914 FM 1863 GE No. 0501311-07

GE Reaves Engineering, Inc.
P.O. Box 791793
San Antonio, Tx. 78279-1793
(210) 490-4506, Fax 490-4812

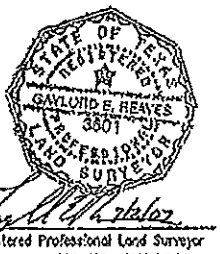

7/6/07
Registered Professional Land Surveyor
JOB NO. 32728A

COPYRIGHT © 2004 GRE INC. ALL RIGHTS RESERVED