Z:\2011 Projects\11-02-4897 FM 1241 Perryman\dwg\11-02-4897 FM 1241 Perryman5-5-11revised.dwg 5/31/2011 10:32:52 AM

TAX I.D. NO: 103962 104858 110372 110371

REQUESTED BY: LARRY PERRYMAN

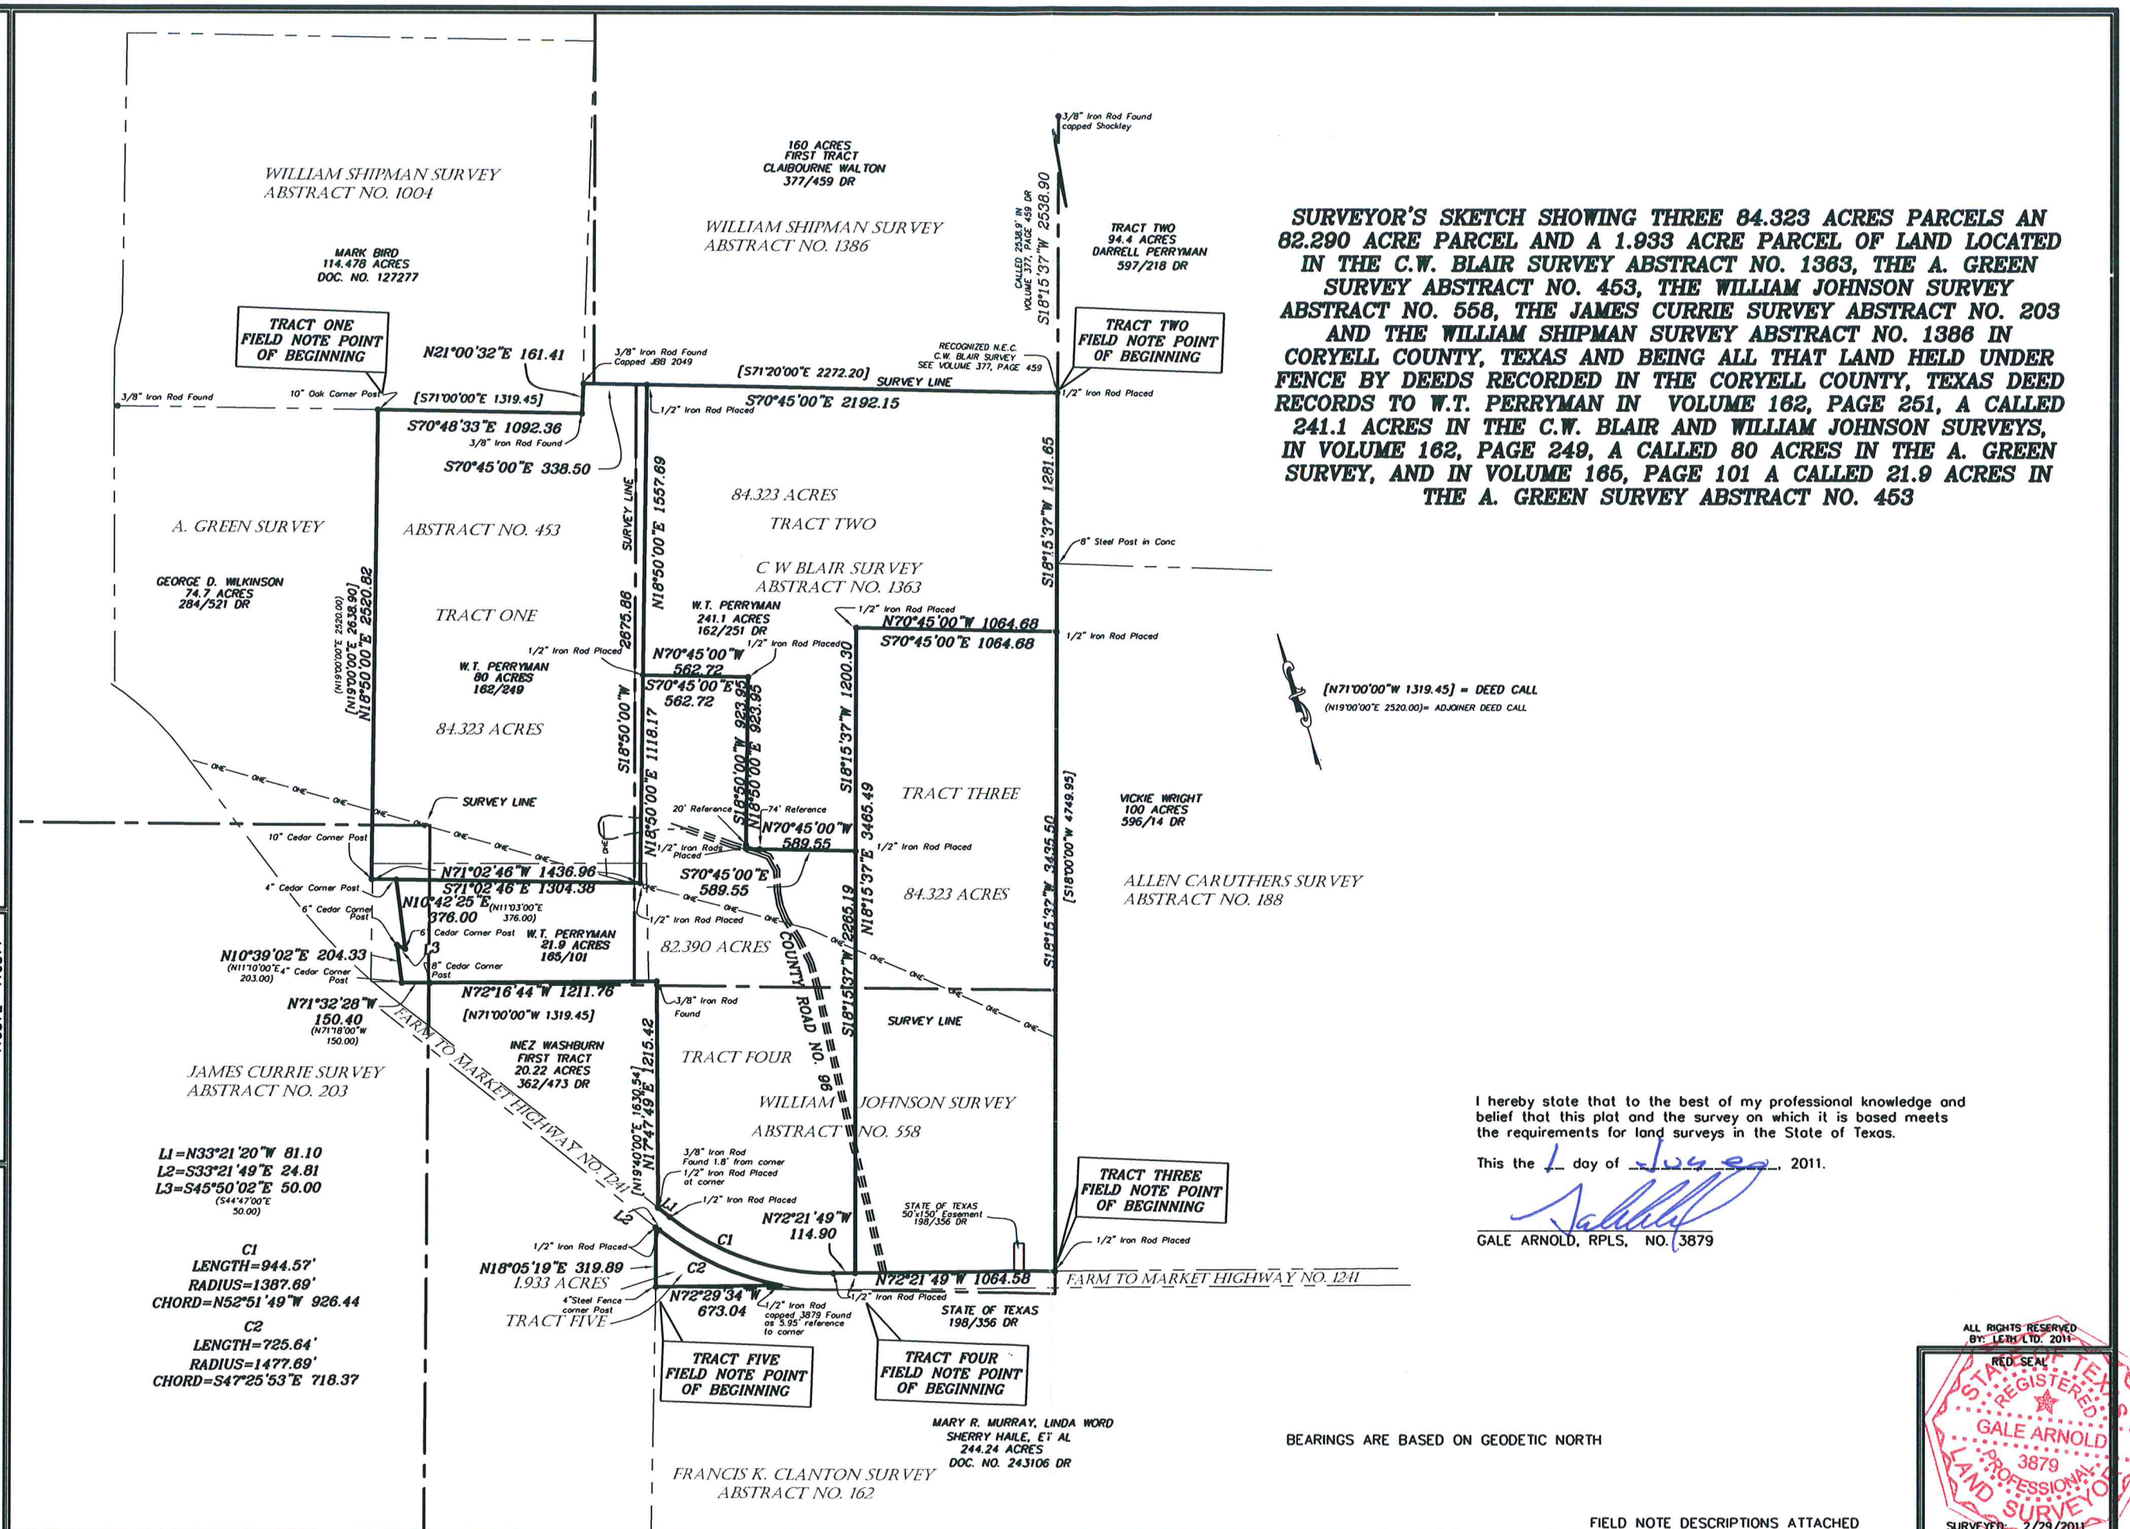

SURVEYOR'S SKETCH SHOWING THREE 84.323 ACRES PARCELS AN 82.290 ACRE PARCEL AND A 1.933 ACRE PARCEL OF LAND LOCATED IN THE C.W. BLAIR SURVEY ABSTRACT NO. 1363, THE A. GREEN SURVEY ABSTRACT NO. 453, THE WILLIAM JOHNSON SURVEY ABSTRACT NO. 558, THE JAMES CURRIE SURVEY ABSTRACT NO. 203 AND THE WILLIAM SHIPMAN SURVEY ABSTRACT NO. 1386 IN CORYELL COUNTY, TEXAS AND BEING ALL THAT LAND HELD UNDER FENCE BY DEEDS RECORDED IN THE CORYELL COUNTY, TEXAS DEED RECORDS TO W.T. PERRYMAN IN VOLUME 162, PAGE 251, A CALLED 241.1 ACRES IN THE C.W. BLAIR AND WILLIAM JOHNSON SURVEYS, IN VOLUME 162, PAGE 249, A CALLED 80 ACRES IN THE A. GREEN SURVEY, AND IN VOLUME 165, PAGE 101 A CALLED 21.9 ACRES IN THE A. GREEN SURVEY ABSTRACT NO. 453

I hereby state that to the best of my professional knowledge and belief that this plat and the survey on which it is based meets the requirements for land surveys in the State of Texas.

This the 1 day of June, 2011.

GALE ARNOLD, RPLS, NO. 3879

ALL RIGHTS RESERVED
BY: LETH LTD. 2011

RED SEAL

STATE OF TEXAS
REGISTERED
GALE ARNOLD
3879
PROFESSIONAL
LAND SURVEYOR

SURVEYED: 2/29/2011

BEARINGS ARE BASED ON GEODETIC NORTH

FIELD NOTE DESCRIPTIONS ATTACHED

X OF 5

SCALE 0 500 1000

6801 Sanger Ave., Suite 111
Waco, Texas 76710
(254) 776-5151
Fax (254) 776-5152

LETH LTD

WORK ORDER NO: 11-02-4897 DIGITAL FILE: 11-02-4897 FM 1241 Perryman.dwg FIELD SERVICES: TNFDS - 39/23