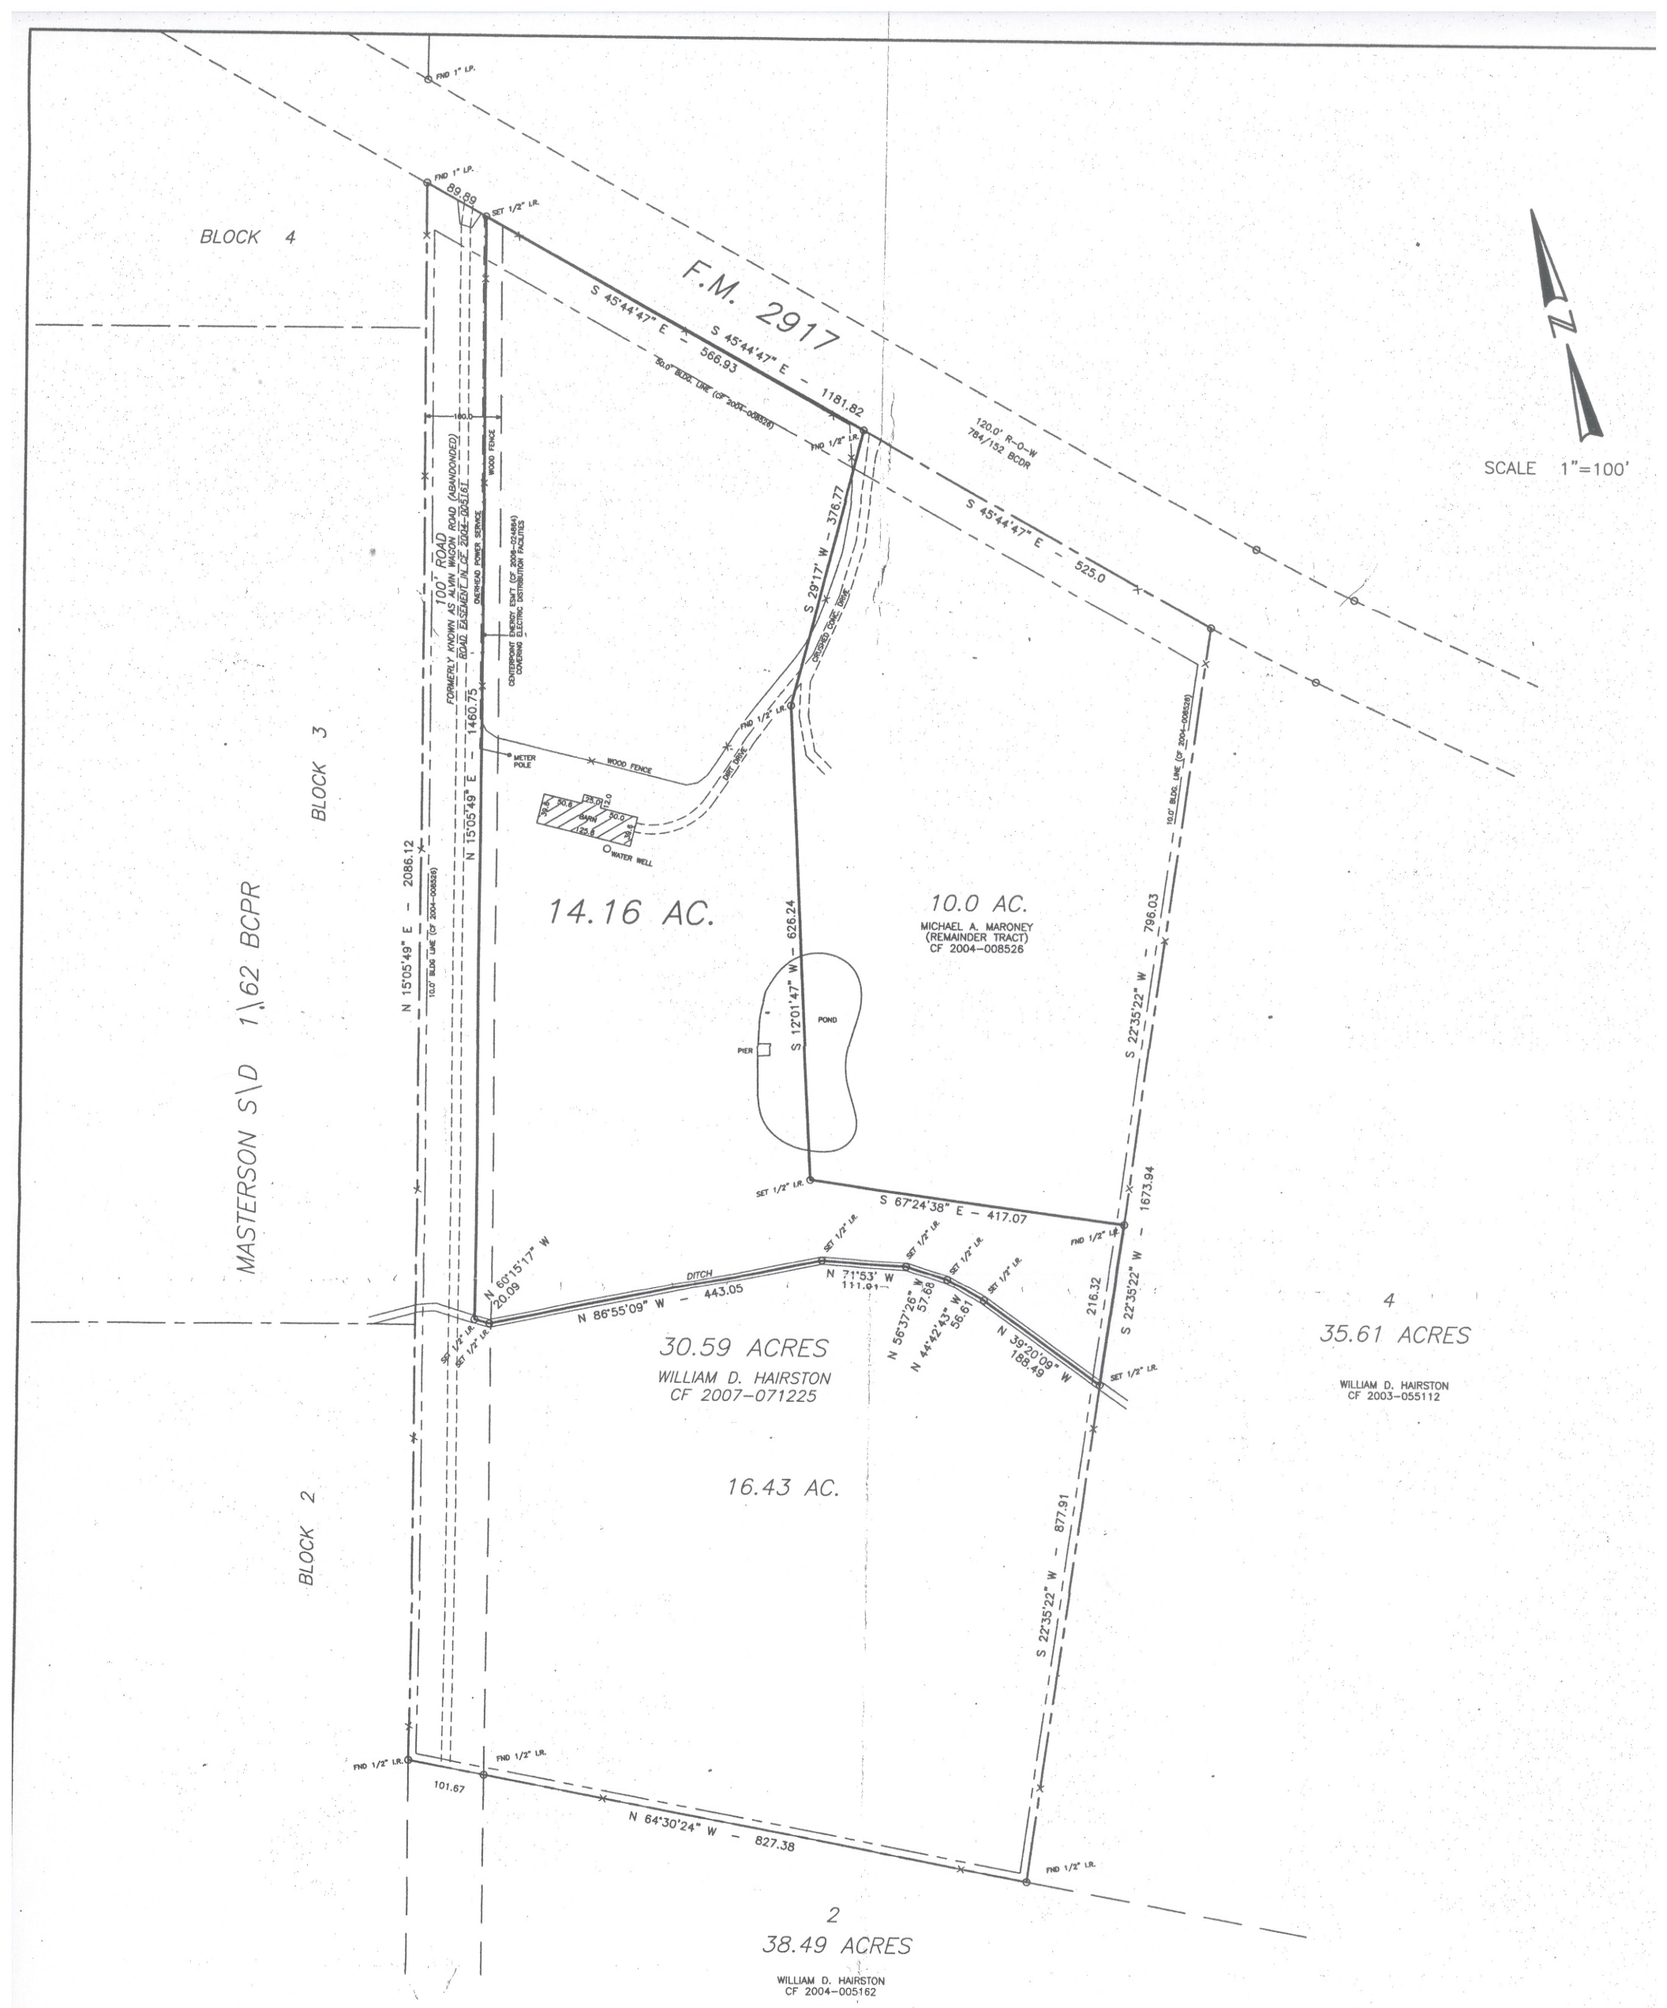

SURVEY PLAT SHOWING 14.16 ACRES OF LAND, BEING A PART OF THE STEPHEN F. AUSTIN 1-3/4 LEAGUE GRANT, ABSTRACT 37, BRAZORIA COUNTY, TEXAS, AND BEING A PART OF THAT CERTAIN 30.59 ACRE TRACT DESCRIBED IN A DEED TO WILLIAM D. HAIRSTON RECORDED IN CLERK'S FILE 2007-071225. SEE ATTACHED FIELD NOTES.

STATE OF TEXAS REGISTERED STEVE D. ADAMS 3666 PROFESSIONAL LAND SURVEYOR

THIS SURVEY WAS MADE ON THE GROUND UNDER MY DIRECTION APRIL 7, 2010, AND CONFORMS TO THE TEXAS PROFESSIONAL LAND SURVEYING PRACTICES ACT AND THE GENERAL RULES OF PRACTICES AND PROCEDURES OF THE TEXAS BOARD OF PROFESSIONAL LAND SURVEYING AS REVISED 11-92.

STEVE D. ADAMS, REGISTERED PROFESSIONAL LAND SURVEYOR NO. 3666
P.O. BOX 114 ALVIN, TEXAS 77512 281/331-3523

BEARING BASE - TEXAS STATE PLANE COORDINATE SYSTEM SOUTH CENTRAL ZONE

PREPARED WITHOUT THE BENEFIT OF A CURRENT WRITTEN TITLE REPORT