sting Pipe
n Pin Set
n Pin Found
ncrete Monument Found
ed Book
ll Book
et Book
nt-of-Way

acks
oster

FERENCE:
ok 937, Page 602
ok 11, Page 63

ID# 32717

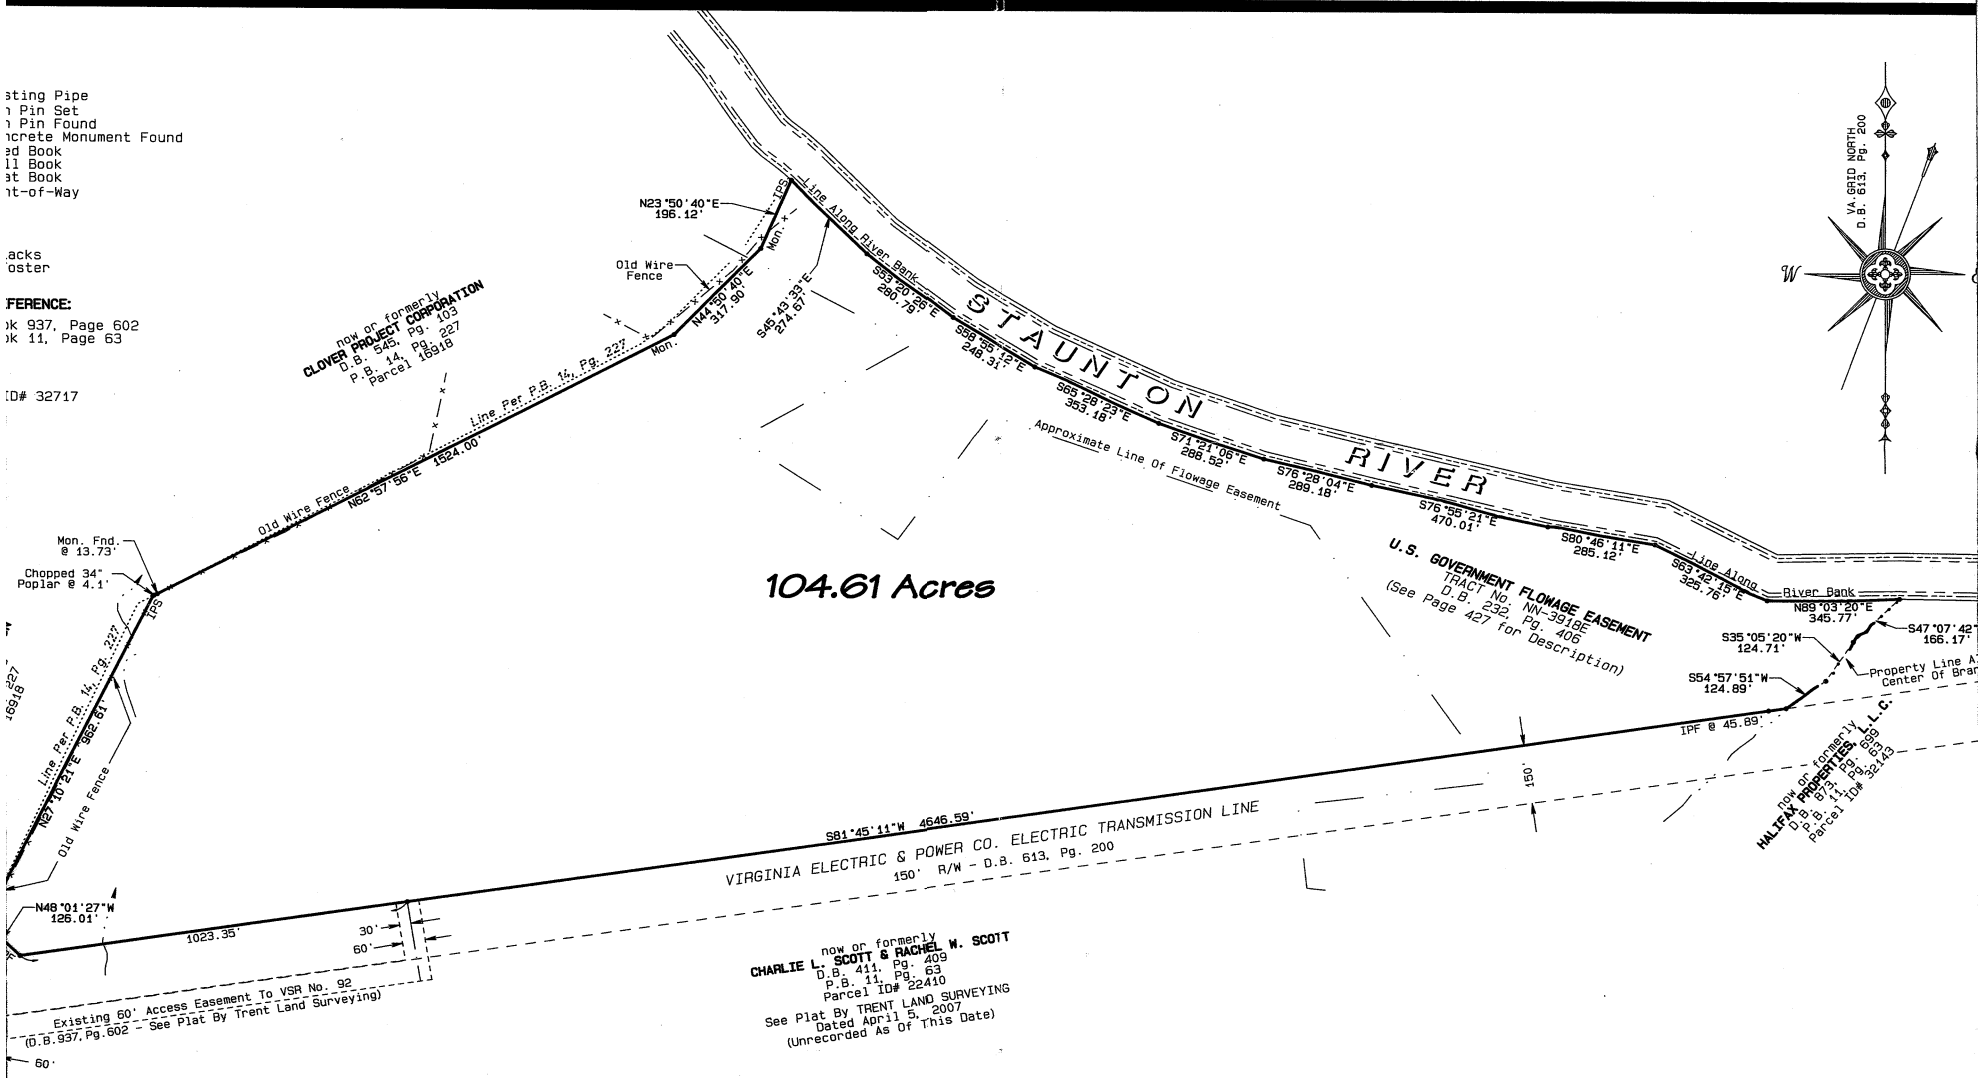

= 250'
il 17, 2007
07-266-L

BOUNDARY SURVEY OF AN EXISTING PARCEL TOTALLING 104.61 ACRES Located in ROANOKE DISTRICT, HALIFAX COUNTY, VIRGINIA

Approved By:

COPY

Subdivision Agent Date

SURVEYOR'S CERTIFICATE

This survey was actually made under my supervision according to recorded deeds, plats and physical evidence found and to the best of my knowledge is correct.

The property shown hereon was surveyed without the benefit of a title report and does not necessarily reflect all encumbrances on the property.

B & B Consultants, Inc.
Jones & Associates
1320-A Seymour Drive South Boston, VA 24592 434-572-3251
Other Offices South Hill • Chase City •