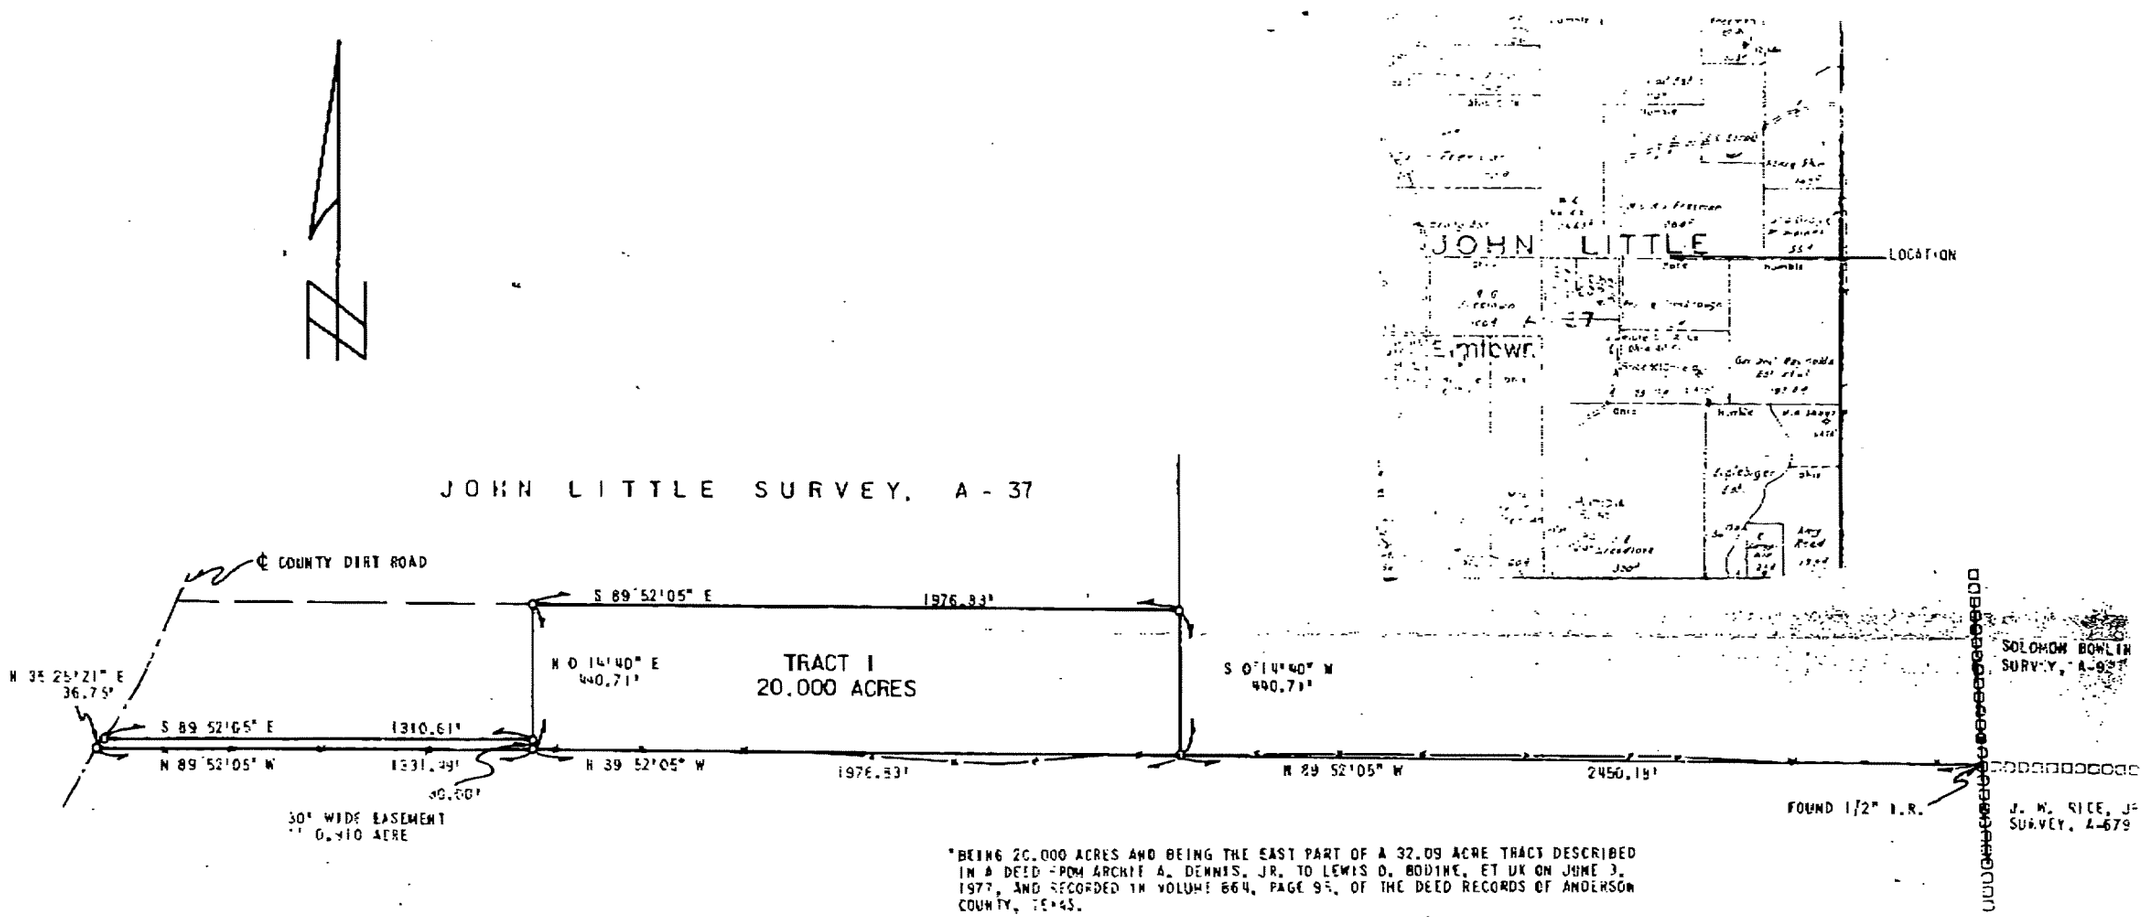

*BEING 20.000 ACRES AND BEING THE EAST PART OF A 32.09 ACRE TRACT DESCRIBED IN A DEED FROM ARCHIE A. DENNIS, JR. TO LEWIS O. BODINE, ET UX ON JUNE 3, 1977, AND RECORDED IN VOLUME 864, PAGE 95, OF THE DEED RECORDS OF ANDERSON COUNTY, TEXAS.

**BEING 0.910 ACRE AND BEING PART OF A 32.09 ACRE TRACT DESCRIBED IN A DEED FROM ARCHIE A. DENNIS, JR. TO LEWIS O. BODINE, ET UX ON JUNE 3, 1977, RECORDED IN VOLUME 864, PAGE 95, D.R.A.C.

CERTIFICATION:

I, K. G. JOHNSON, REGISTERED PUBLIC SURVEYOR, DO HEREBY CERTIFY THAT THE ABOVE PLAT IS TRUE AND CORRECT AND THAT ALL WORK CONNECTED THEREWITH WAS PERFORMED UNDER MY SUPERVISION.

4-24-81

STATE OF TEXAS
K. G. JOHNSON
1414
REGISTERED PUBLIC SURVEYOR

PLAT OF SURVEY

LEWIS O. BODINE

20.910 ACRES

JOHN LITTLE SURVEY, A-37

ANDERSON COUNTY, TEXAS

SCALE: 1"=400' PROJECT: 2760 APRIL 21, 1981

K. Gordon Johnson & Company