PREPARED FOR: Blanche Weston Robertson

SURVEYED ON THE GROUND: July 14 & 26, 2004

REAL COUNTY, TEXAS

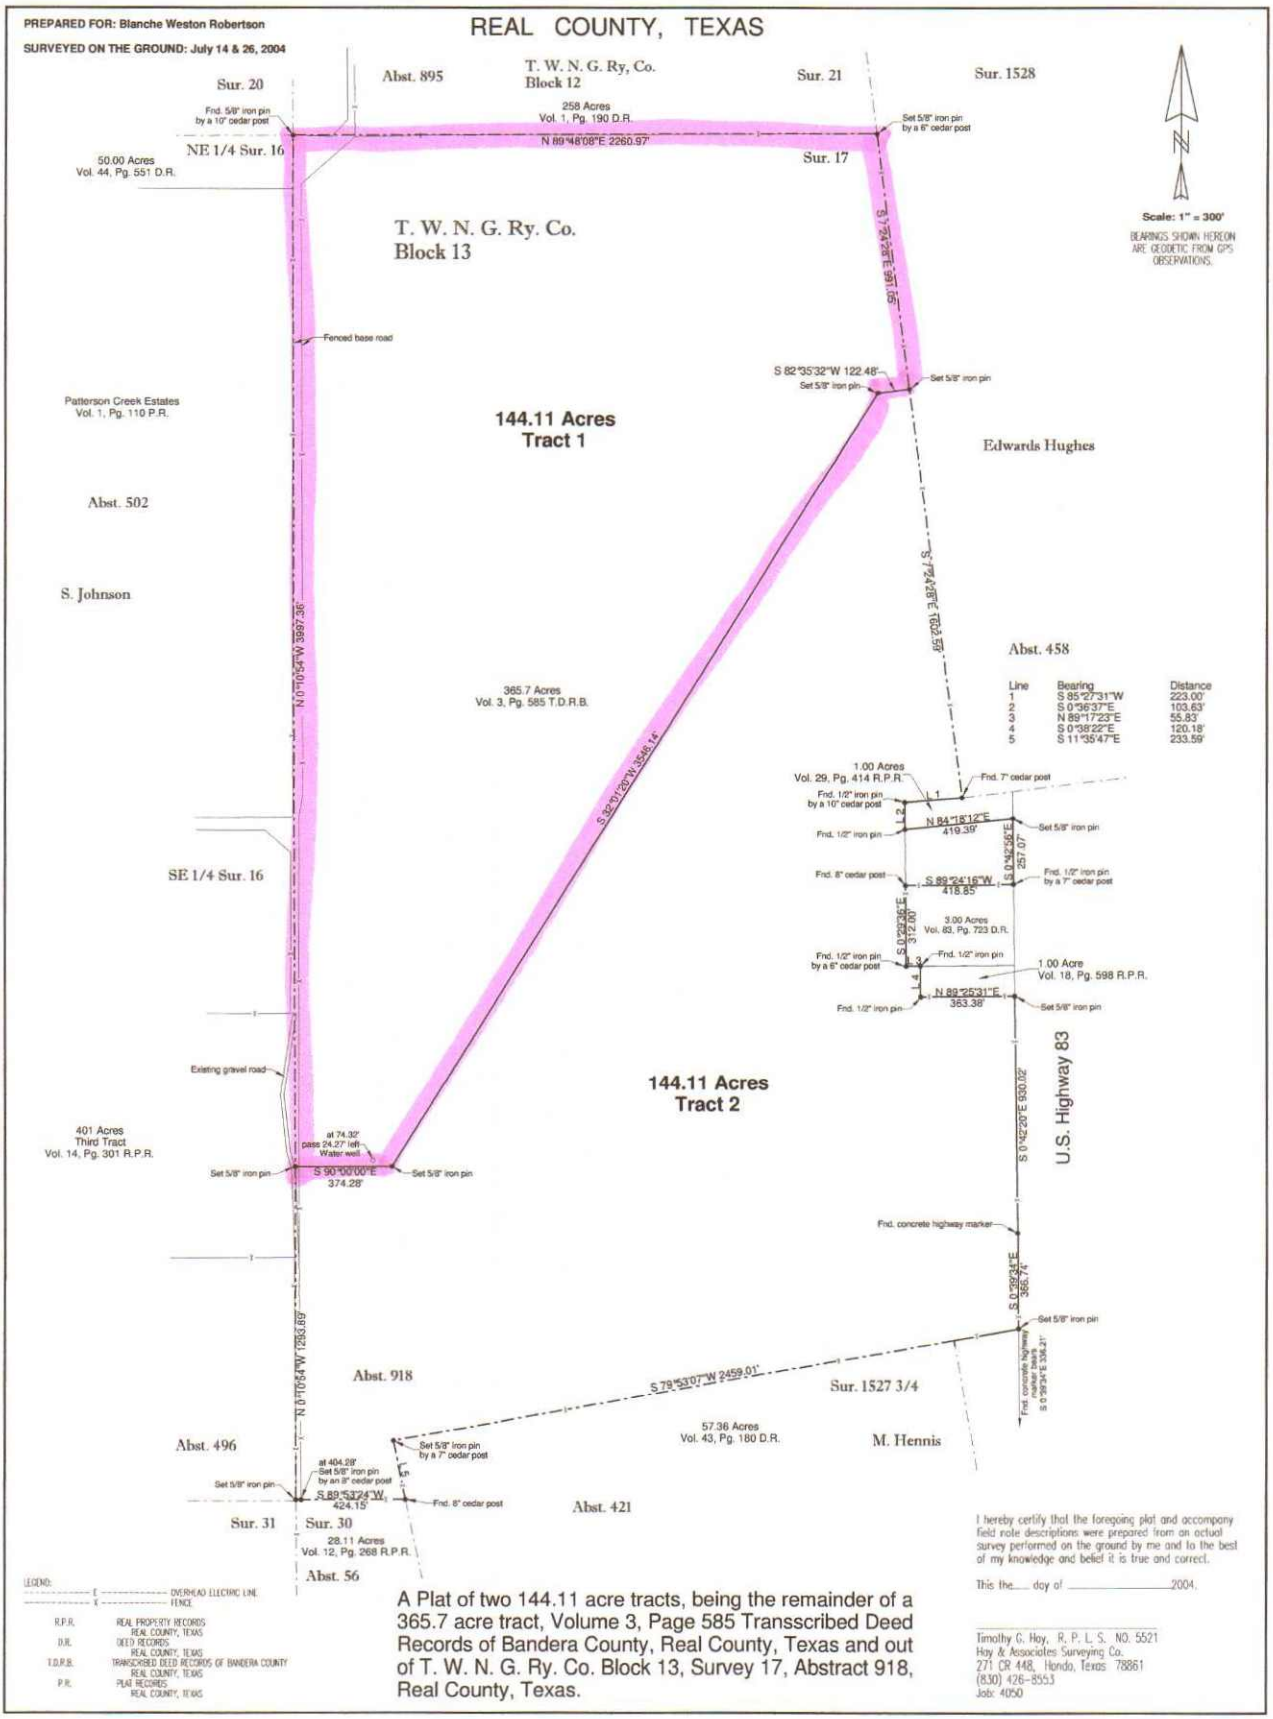

Line	Bearing	Distance
1	S 85°27'31"W	223.00'
2	S 0°36'37"E	103.63'
3	N 89°17'23"E	55.83'
4	S 0°38'22"E	120.18'
5	S 11°35'47"E	233.59'

LEGEND:

OVERHEAD ELECTRIC LINE

FENCE

R.P.R. REAL PROPERTY RECORDS REAL COUNTY, TEXAS

D.R. DEED RECORDS REAL COUNTY, TEXAS

T.D.R.B. TRANSCRIBED DEED RECORDS OF BANDERA COUNTY REAL COUNTY, TEXAS

P.R. PLAT RECORDS REAL COUNTY, TEXAS

A Plat of two 144.11 acre tracts, being the remainder of a 365.7 acre tract, Volume 3, Page 585 Transscribed Deed Records of Bandera County, Real County, Texas and out of T. W. N. G. Ry. Co. Block 13, Survey 17, Abstract 918, Real County, Texas.

I hereby certify that the foregoing plat and accompany field note descriptions were prepared from an actual survey performed on the ground by me and to the best of my knowledge and belief it is true and correct.

This the____ day of _____ 2004.

Timothy G. Hoy, R. P. L. S. NO. 5521
Hoy & Associates Surveying Co.
271 CR 448, Hondo, Texas 78861
(830) 426-8553
Job: 4050