TURNER SURVEYING CO., L.L.C.
P.O. BOX 632 724 S. MAIN
QUITMAN, TX 75783
903-763-2949 FAX 903-763-2019

BROOKS & BURLESON SURVEY
A-92
WOOD COUNTY, TEXAS

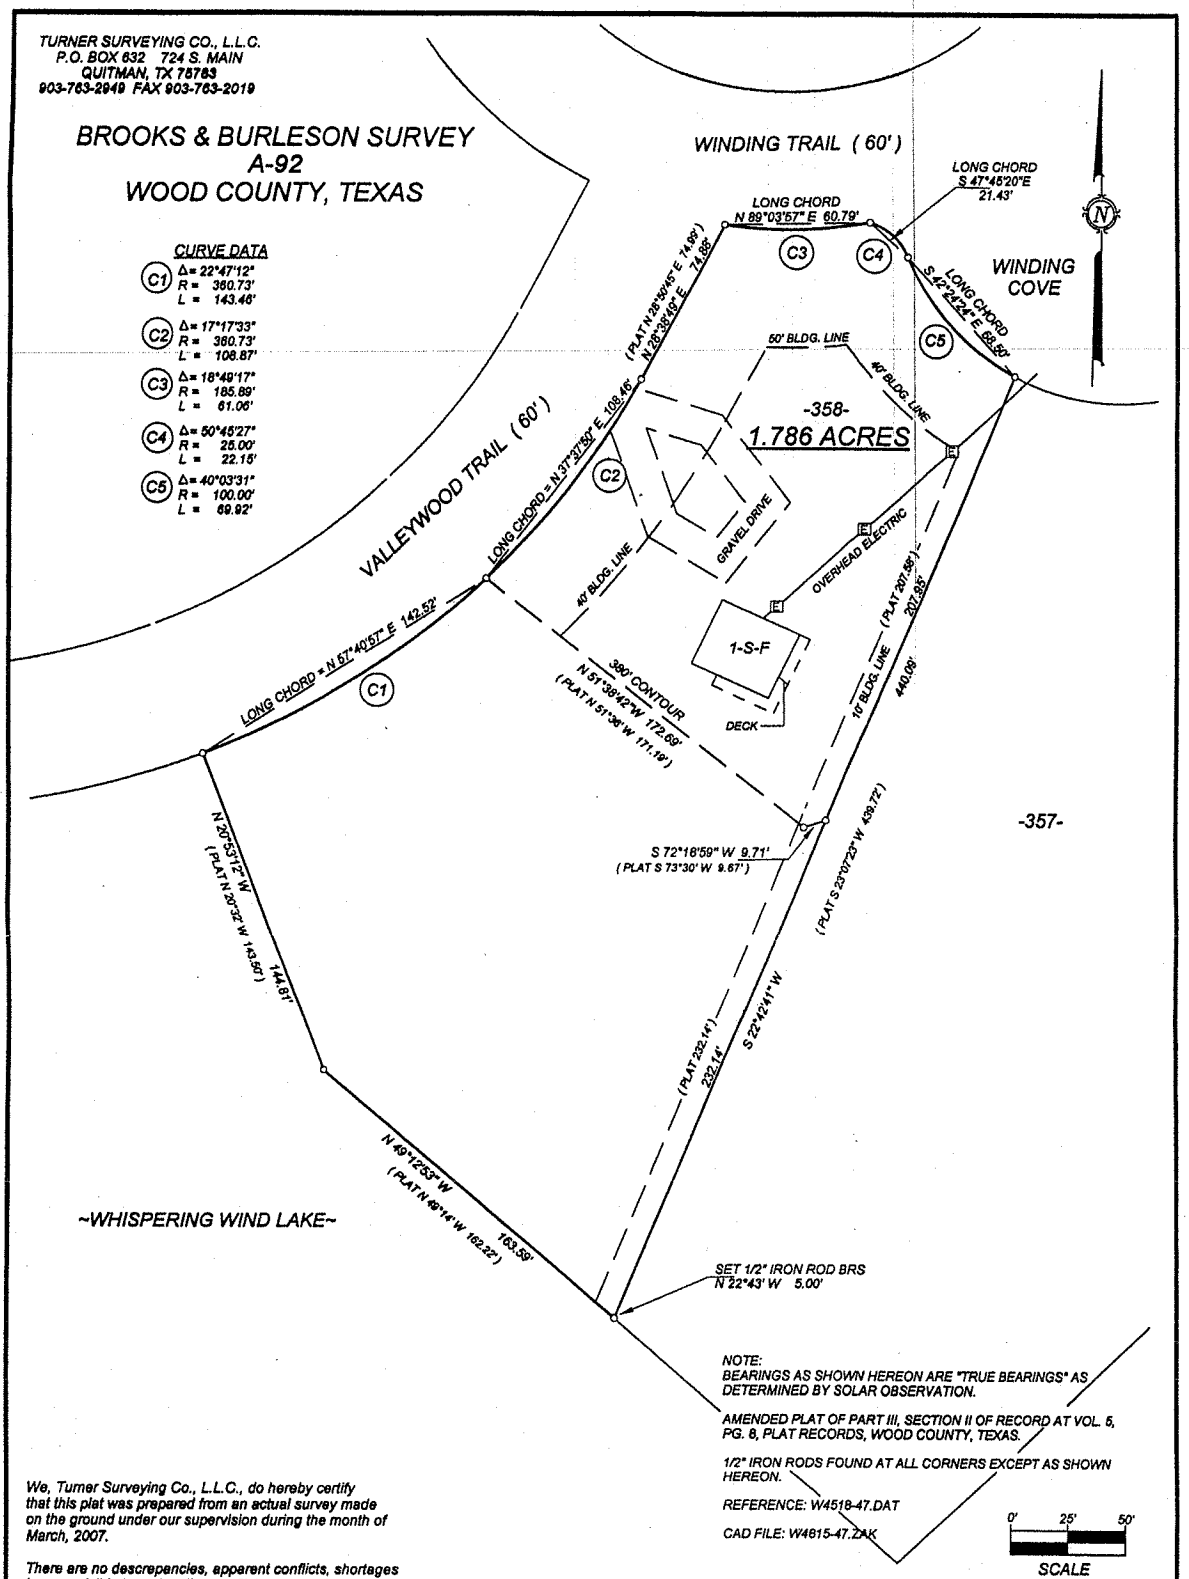

CURVE DATA

C1	Δ= 22°47'12"	R = 360.73'	L = 143.46'
C2	Δ= 17°17'33"	R = 360.73'	L = 108.87'
C3	Δ= 18°49'17"	R = 185.89'	L = 61.06'
C4	Δ= 50°45'27"	R = 25.00'	L = 22.15'
C5	Δ= 40°03'31"	R = 100.00'	L = 69.92'

NOTE:
BEARINGS AS SHOWN HEREON ARE "TRUE BEARINGS" AS DETERMINED BY SOLAR OBSERVATION.

AMENDED PLAT OF PART III, SECTION II OF RECORD AT VOL. 5, PG. 8, PLAT RECORDS, WOOD COUNTY, TEXAS.

1/2" IRON RODS FOUND AT ALL CORNERS EXCEPT AS SHOWN HEREON.

REFERENCE: W4518-47.DAT

CAD FILE: W4815-47.ZAK

0' 25' 50'
SCALE

We, Turner Surveying Co., L.L.C., do hereby certify that this plat was prepared from an actual survey made on the ground under our supervision during the month of March, 2007.

There are no descrepancies, apparent conflicts, shortages in area, visible boundary line conflicts, encroachments, or overlapping of improvements, no visible easements or rights-of-way, except as shown hereon.

The improvements on this tract do not lie within the limits of a "Special Flood Hazard Area" as defined by FLOOD HAZARD BOUNDARY MAP, COMMUNITY PANEL No. 481055 0009 A, effective date May 31, 1977.

STATE OF TEXAS
REGISTERED
HOMER C. TURNER, JR.
2291
PROFESSIONAL
LAND SURVEYOR

PLAT SHOWING SURVEY OF LOT 358, PART III, SECTION II HOLLY LAKE RANCH

Homer C. Turner, Jr. R.P.L.S. No. 2291

TURNER SURVEYING CO., L.L.C.
QUITMAN, TEXAS
DATE : 03-06-07 SCALE: AS NOTED W6155