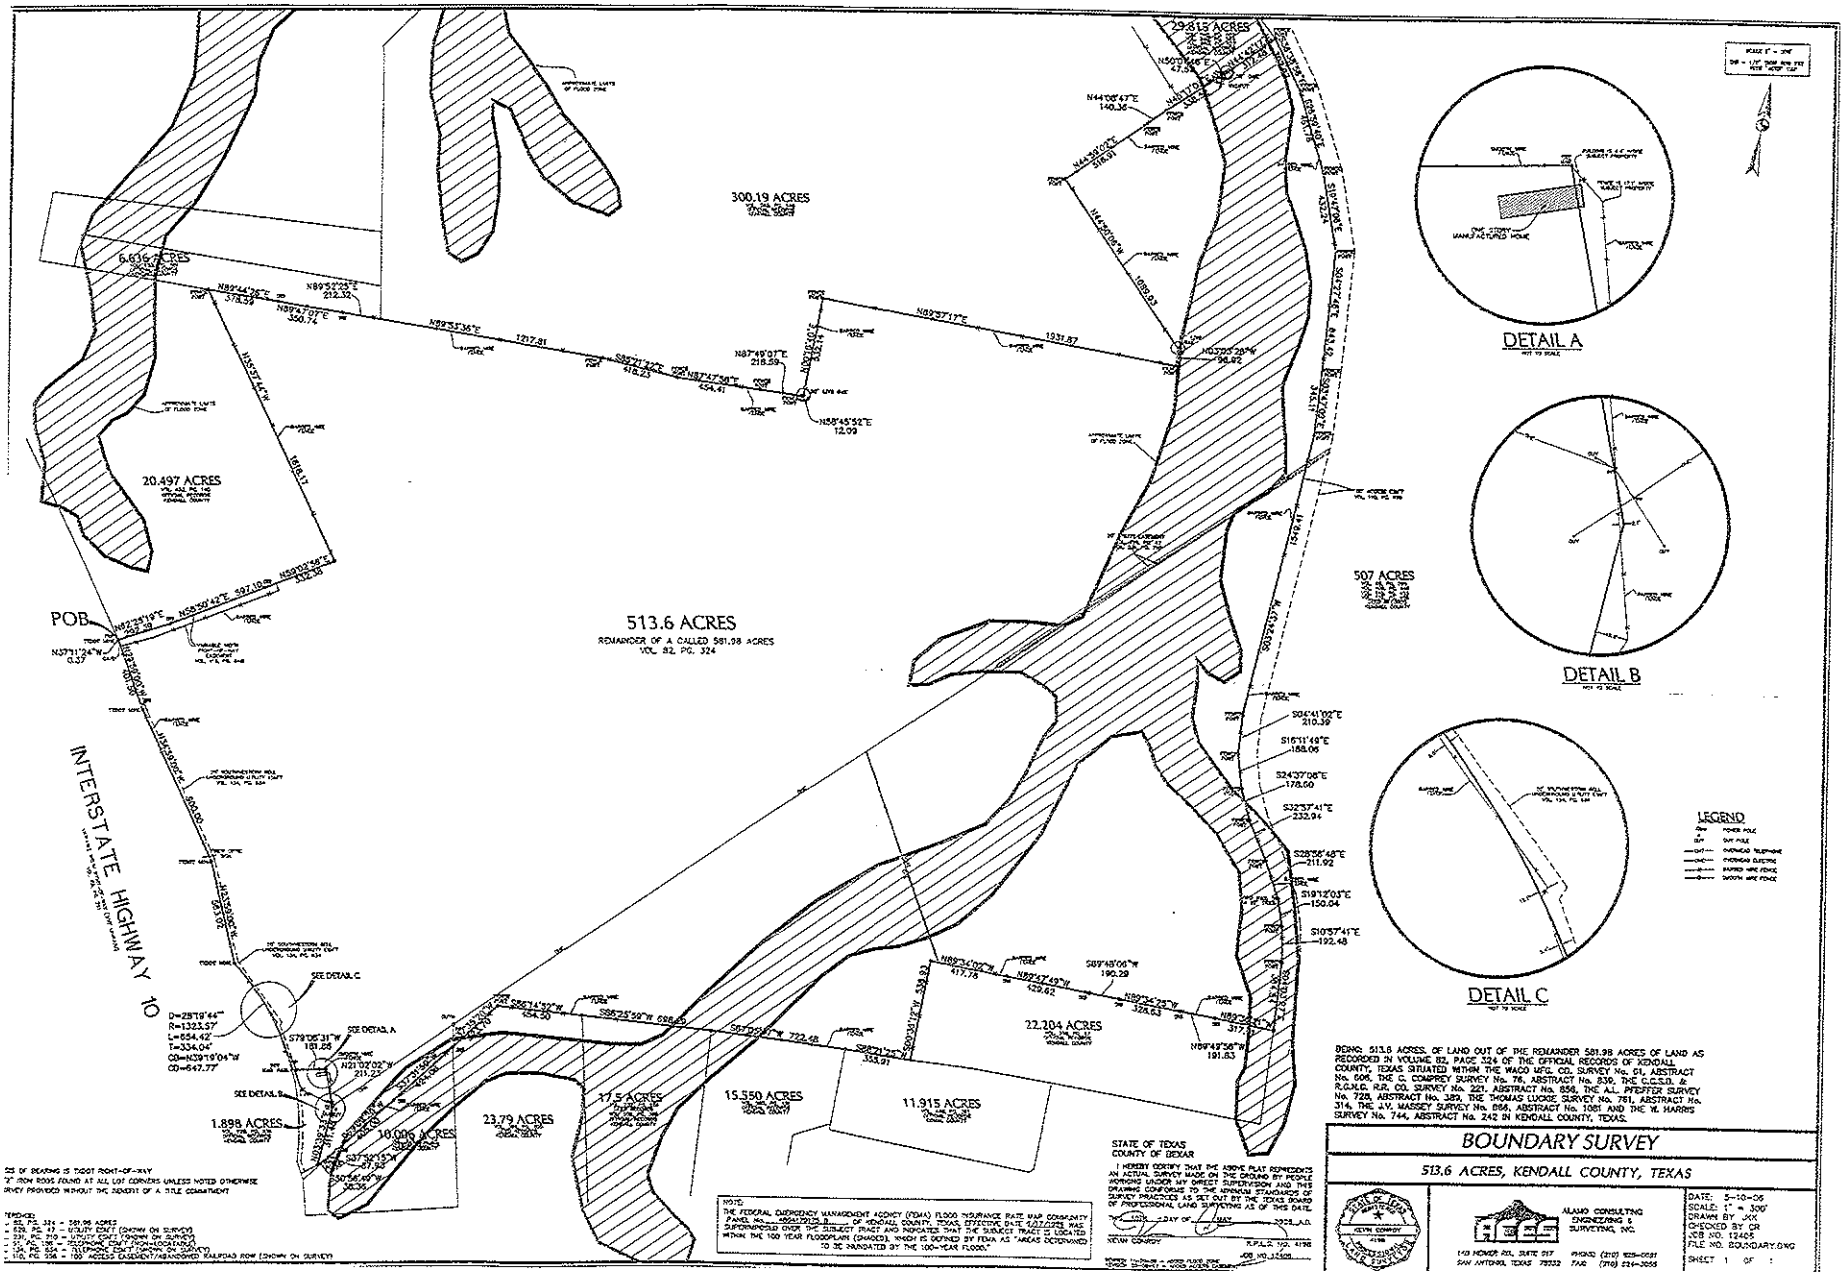

BEING: 513.6 ACRES, OF LAND OUT OF THE REMAINDER 581.98 ACRES OF LAND AS RECORDED IN VOLUME 82, PAGE 324 OF THE OFFICIAL RECORDS OF KENDALL COUNTY, TEXAS SITUATED WITHIN THE WACO MFG. CO. SURVEY No. 51, ABSTRACT No. 606, THE C. COMPREY SURVEY No. 76, ABSTRACT No. 830, THE C.C.S.D. & R.G.N.G. R.R. CO. SURVEY No. 221, ABSTRACT No. 856, THE A.L. PFEFFER SURVEY No. 728, ABSTRACT No. 389, THE THOMAS LUCKIE SURVEY No. 751, ABSTRACT No. 314, THE J.V. MASSEY SURVEY No. 886, ABSTRACT No. 1081 AND THE W. HARRIS SURVEY No. 744, ABSTRACT No. 242 IN KENDALL COUNTY, TEXAS.

BOUNDARY SURVEY

513.6 ACRES, KENDALL COUNTY, TEXAS

ALAMO CONSULTING ENGINEERING & SURVEYING, INC.
143 HOMER DR., SUITE 117
SAN ANTONIO, TEXAS 78232
PHONE: (210) 525-0581
FAX: (210) 524-3055

DATE: 5-10-06
SCALE: 1" = 300'
DRAWN BY: JKK
CHECKED BY: GR
JOB NO. 12405
FILE NO. BOUNDARY.DWG
SHEET 1 OF 1