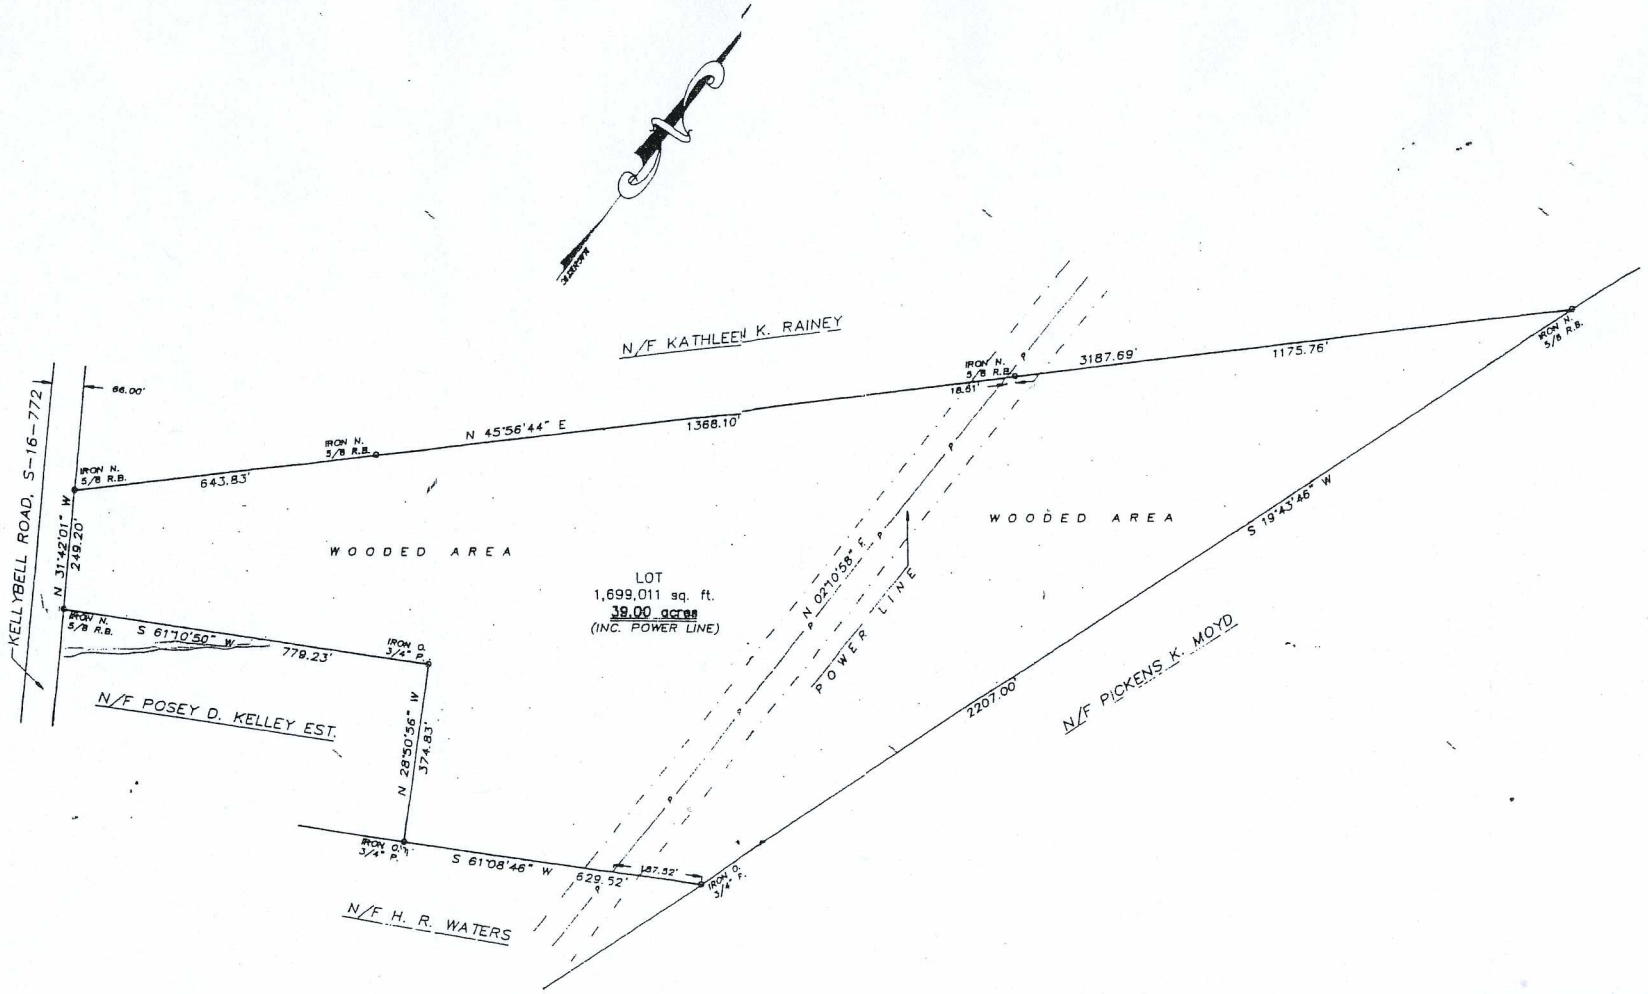

SITE LOCATION MAP

GRAPHIC SCALE

WE HEREBY STATE THAT TO THE BEST OF OUR KNOWLEDGE, INFORMATION, & BELIEF, THE SURVEY SHOWN HEREIN WA MADE IN ACCORDANCE WITH THE REQUIREMENTS OF THE MINIMUN STANDARDS MANUAL FOR THE PRACTICE OF LAND SURVEYING IN S.C., AND MEETS OR EXCEEDS THE REQUIREMENTS FOR A CLASS "B" SURVEY AS SPECIFIED THEREIN; ALSO THERE ARE NO VISIBLE ENCROACHMENTS OR PROJECTIONS OTHER THAN SHOWN., ALSO THIS LOT N/A I FLOOD HAZARD BOUNDARY AREA, SEE PANEL MAP N/A DATED N/A