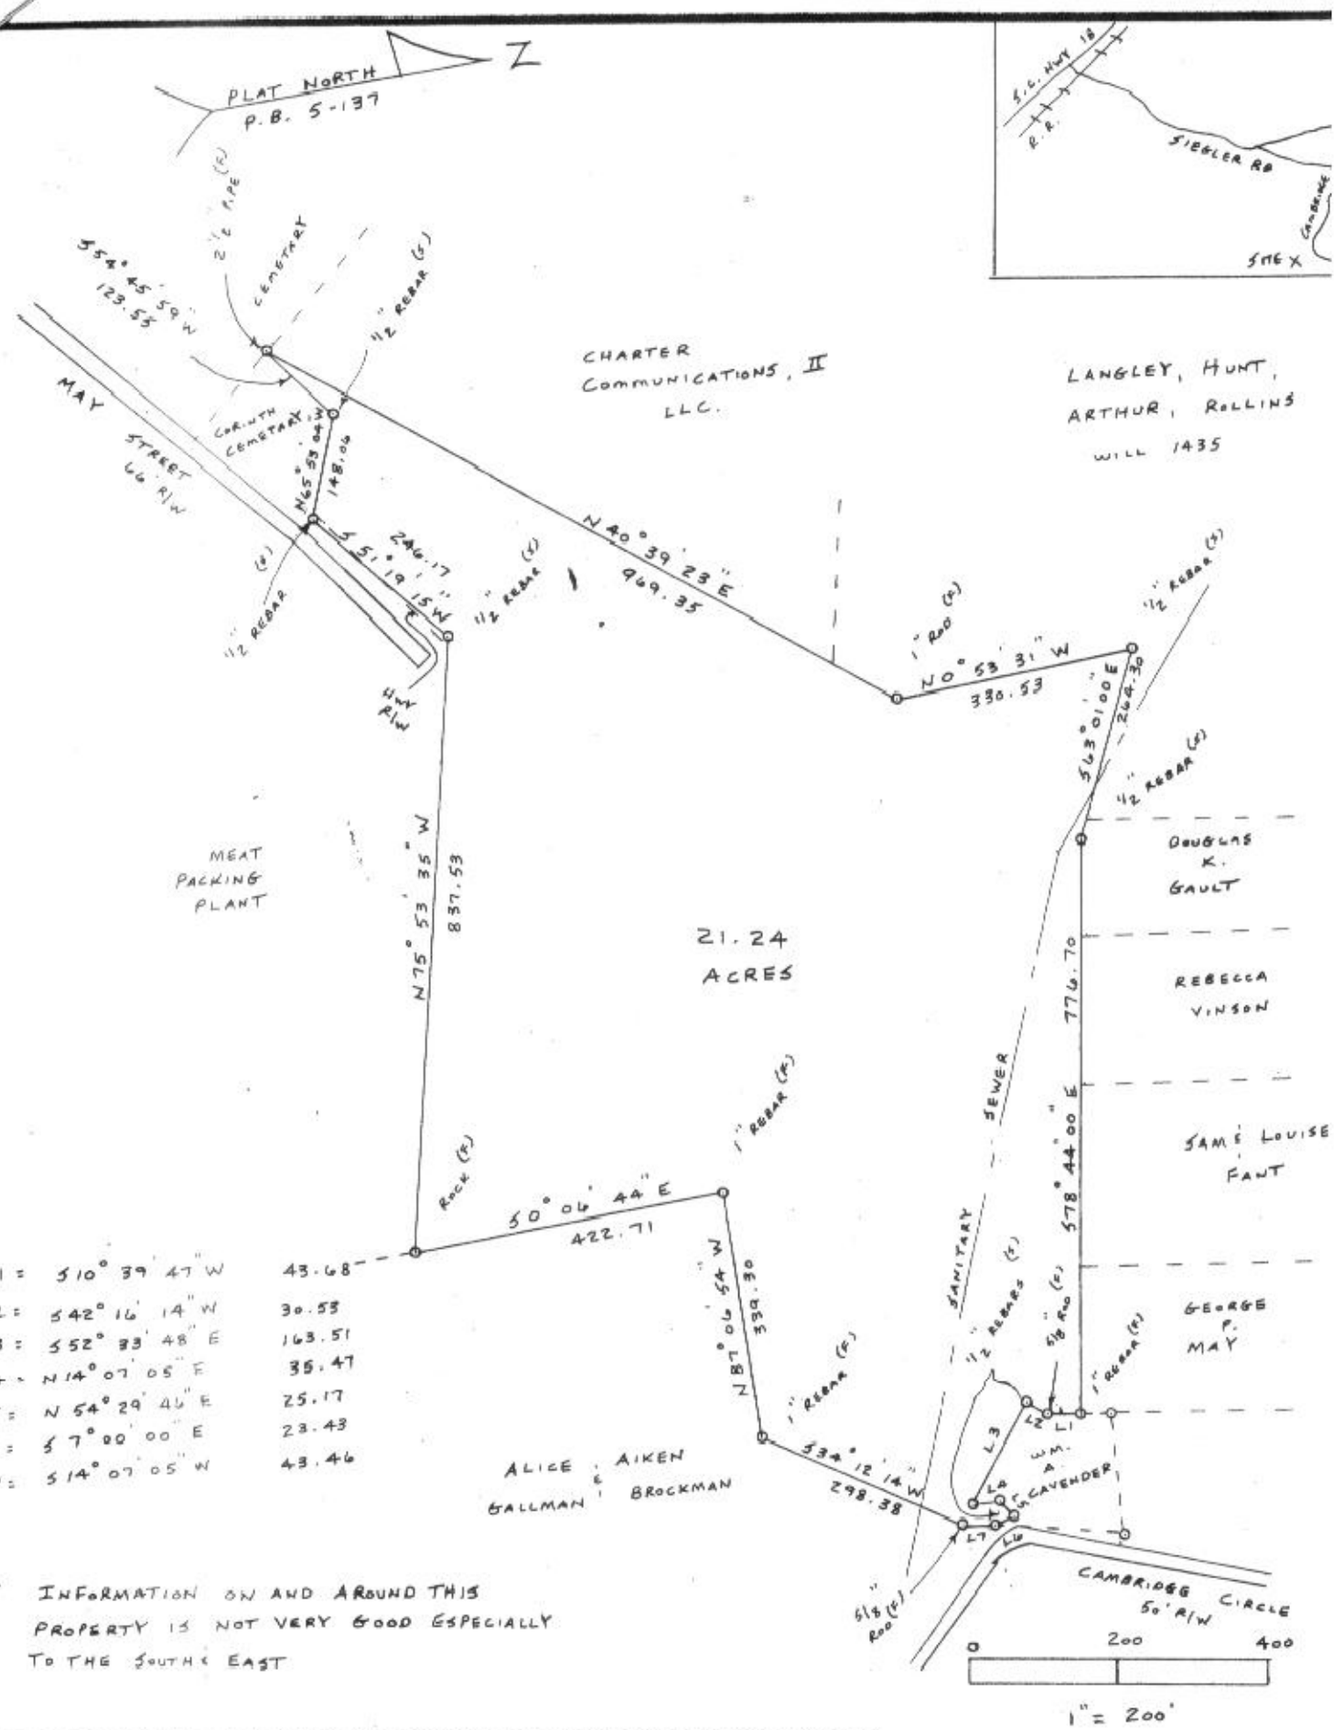

L1 =	S10° 39' 47" W	43.68
L2 =	S42° 16' 14" W	30.53
L3 =	S52° 33' 48" E	163.51
L4 =	N14° 07' 05" E	35.47
L5 =	N 54° 29' 46" E	25.17
L6 =	S 7° 00' 00" E	23.43
L7 =	S14° 07' 05" W	43.46

* INFORMATION ON AND AROUND THIS PROPERTY IS NOT VERY GOOD ESPECIALLY TO THE SOUTH & EAST

THIS PROPERTY IS SUBJECT TO ALL RIGHT-OF-WAYS AND EASEMENTS OF RECORD AND NOT OF RECORD.

SURVEY FOR: CARROLL W. & DEBORAH S. BROWN

BEING THE PROPERTY SHOWN AS TAX MAP 64-00-00-029.00

LOCATION: UNION

BLOCK MAP: 64-00-00 PARCEL: 29.00

COUNTY: UNION STATE: SOUTH CAROLINA

SURVEYED BY:

RALPH SMITH P.L.S.

2660 BLACKSTOCK ROAD
ENOREE, SOUTH CAROLINA 29335

PH: (864) 582-7562

I HEREBY STATE THAT TO THE BEST OF MY KNOWLEDGE, INFORMATION AND BELIEF, THE SURVEY SHOWN HEREON W MADE IN ACCORDANCE WITH THE REQUIREMENTS OF THE I STANDARDS MANUAL FOR THE PRACTICE OF LAND SURVE SOUTH CAROLINA, AND MEETS OR EXCEEDS THE REQUIRE FOR A CLASS " B " SURVEY AS SPECIFIED THERIN: ALSO ARE NO VISIBLE ENCROACHMENTS OR PROJECTIONS OTHE SHOWN. ALSO THIS PROPERTY IS NOT WITHIN THE 100 YE FLOOD PLAIN AS DEFINED BY THE FLOOD INSURANCE RA OF 1 AUG. 1984.

DATE: 5-31-2010

FIELD BY: R.S.

DRAWN: R.S.

DRAWING NAME:

SEAL

SOUTH CAROLINA PROFESSIONAL LAND SURVEYOR NO. 17760 RALPH E. SMITH