FINAL ADDRESS PLAT

MYSTIC SHORES
UNIT EIGHTEEN

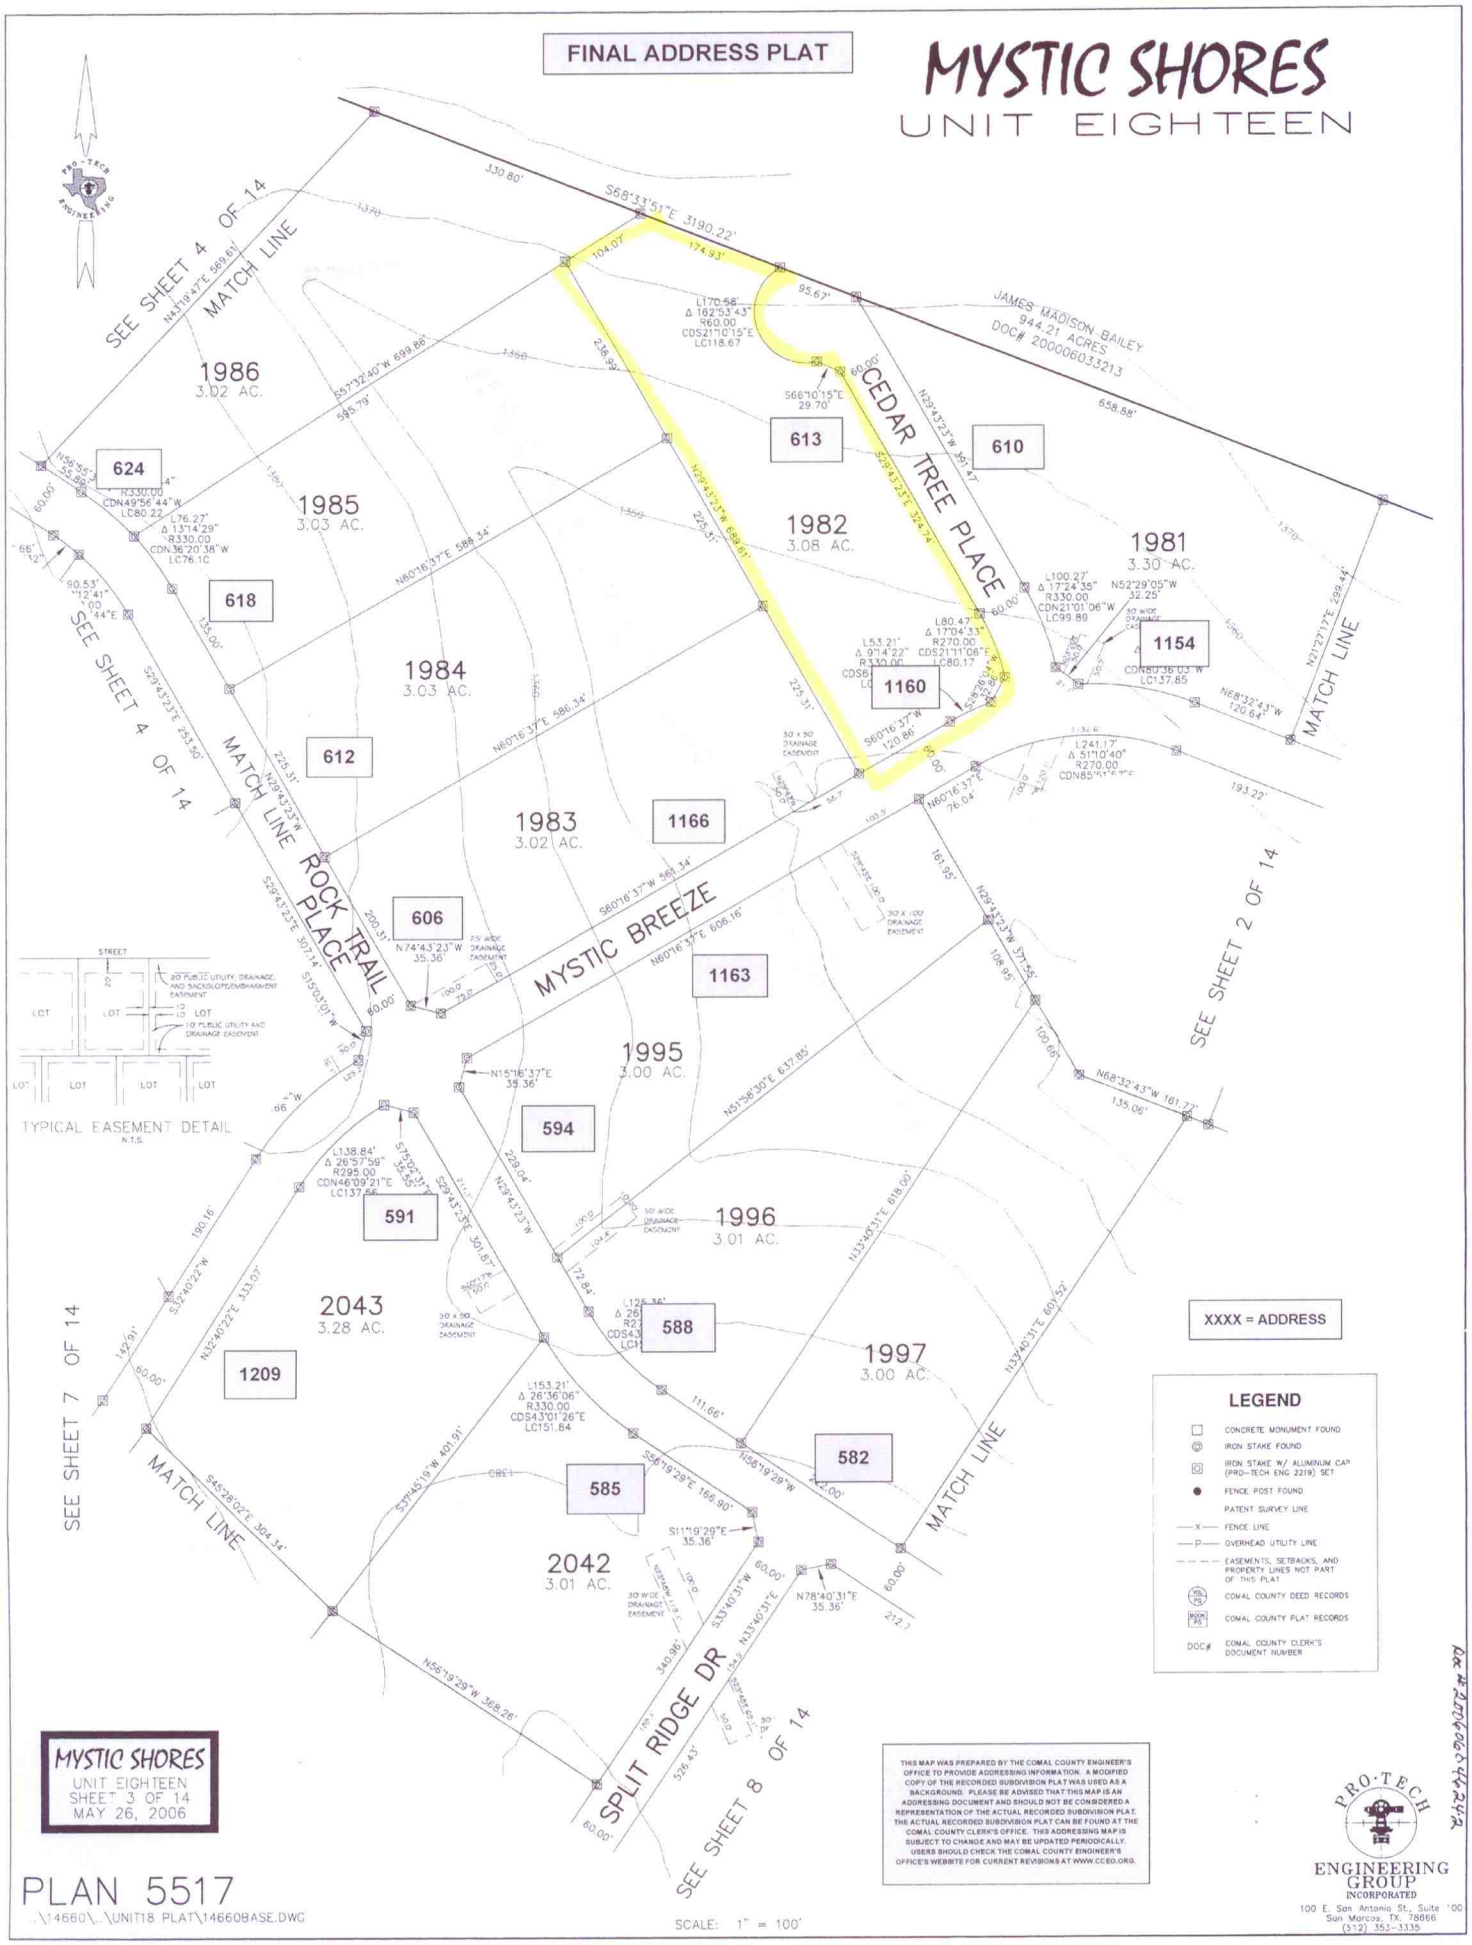

MYSTIC SHORES
UNIT EIGHTEEN
SHEET 3 OF 14
MAY 26, 2006

THIS MAP WAS PREPARED BY THE COMAL COUNTY ENGINEER'S OFFICE TO PROVIDE ADDRESSING INFORMATION. A MODIFIED COPY OF THE RECORDED SUBDIVISION PLAT WAS USED AS A BACKGROUND. PLEASE BE ADVISED THAT THIS MAP IS AN ADDRESSING DOCUMENT AND SHOULD NOT BE CONSIDERED A REPRESENTATION OF THE ACTUAL RECORDED SUBDIVISION PLAT. THE ACTUAL RECORDED SUBDIVISION PLAT CAN BE FOUND AT THE COMAL COUNTY CLERK'S OFFICE. THIS ADDRESSING MAP IS SUBJECT TO CHANGE AND MAY BE UPDATED PERIODICALLY. USERS SHOULD CHECK THE COMAL COUNTY ENGINEER'S OFFICE'S WEBSITE FOR CURRENT REVISIONS AT WWW.CCEO.ORG.

PRO-TECH ENGINEERING GROUP INCORPORATED
100 E. San Antonio St., Suite 100
San Marcos, TX. 78666
(512) 353-3335

Doc # 200606044242

PLAN 5517

..\14660\..\UNIT18 PLAT\14660BASE.DWG

SCALE: 1" = 100'