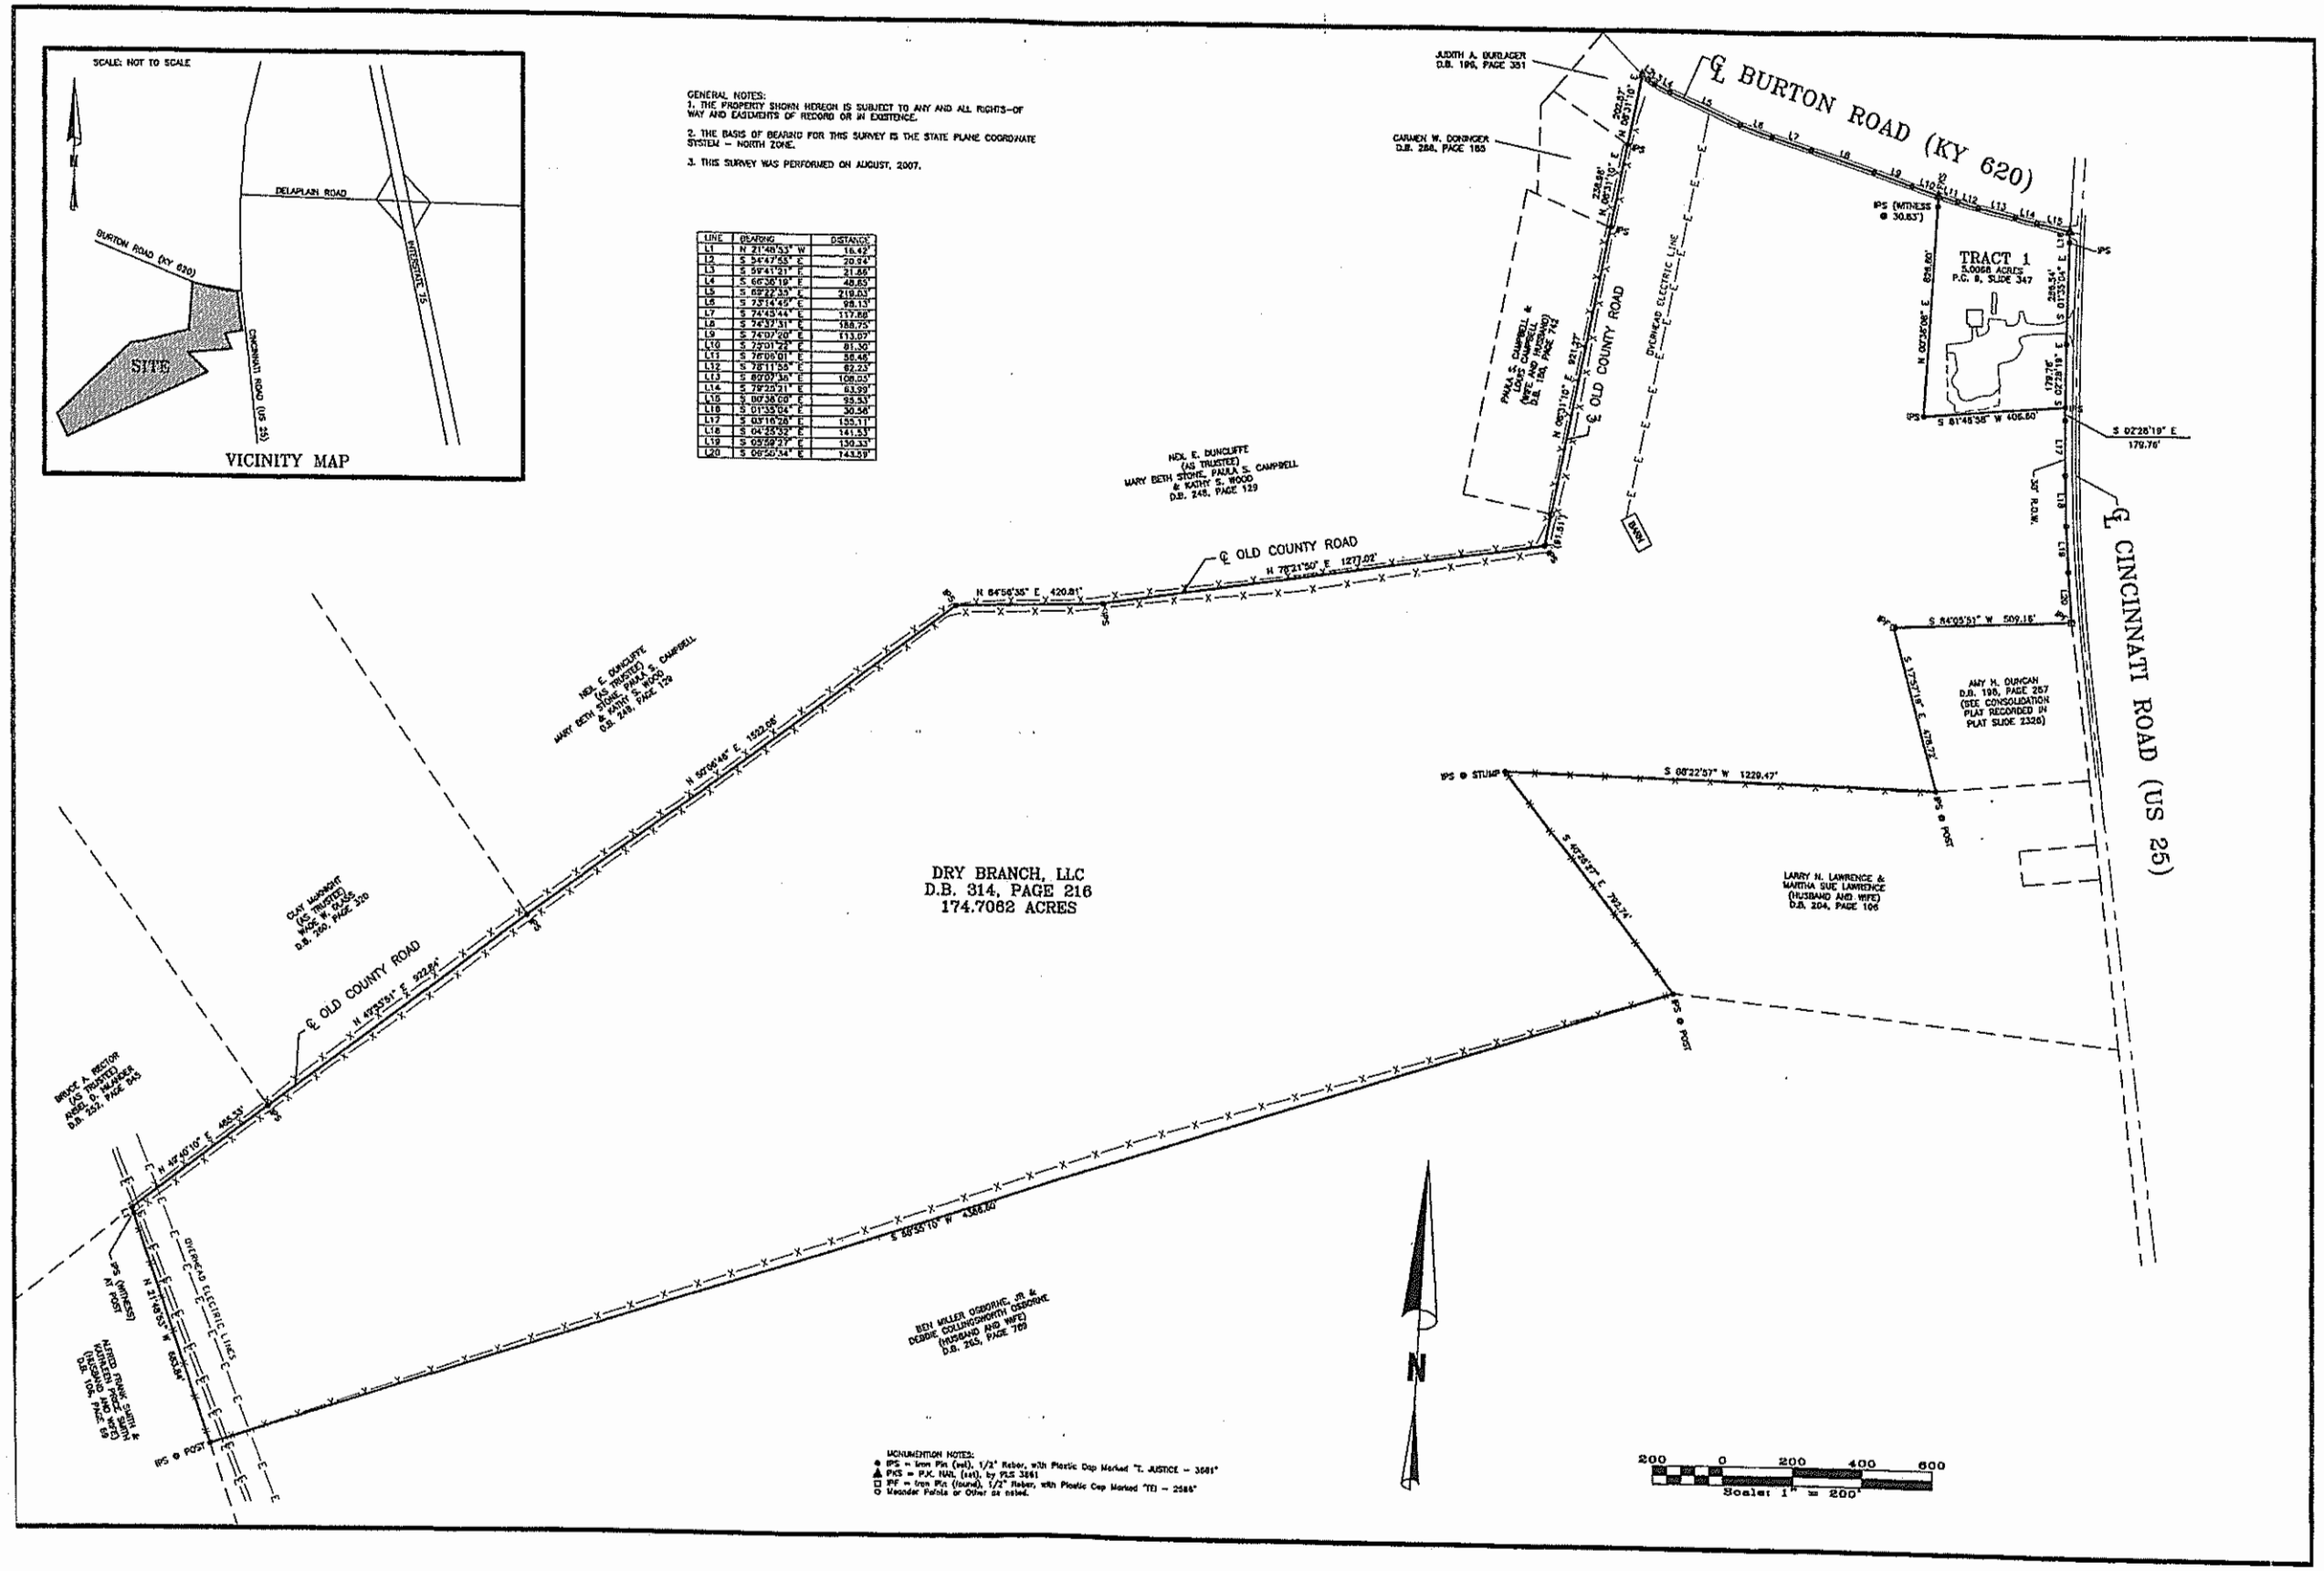
SCALE: NOT TO SCALE
DELAPLAIN ROAD
BURTON ROAD (KY 620)
INTERSTATE 75
SITE
CINCINNATI ROAD (US 25)
VICINITY MAP
GENERAL NOTES:
1. THE PROPERTY SHOWN HEREON IS SUBJECT TO ANY AND ALL RIGHTS-OF WAY AND EASEMENTS OF RECORD OR IN EXISTENCE.
2. THE BASIS OF BEARING FOR THIS SURVEY IS THE STATE PLANE COORDINATE SYSTEM – NORTH ZONE.
3. THIS SURVEY WAS PERFORMED ON AUGUST, 2007.
JUDITH A. BURDAGER D.B. 196, PAGE 351
CARMEN W. DORINGER D.B. 288, PAGE 185
℄ BURTON ROAD (KY 620)
TRACT 1
5.0068 ACRES
P.C. A, SLIDE 347
℄ OLD COUNTY ROAD
OVERHEAD ELECTRIC LINE
HOL E. DUNCLIFFE (AS TRUSTEE) MARY BETH STONE, PAULA S. CAMPBELL & KATHY S. WOOD D.B. 248, PAGE 129
℄ OLD COUNTY ROAD
℄ CINCINNATI ROAD (US 25)
AMY H. DUNCAN D.B. 198, PAGE 257 (SEE CONSOLIDATION PLAT RECORDED IN PLAT SLIDE 2326)
LARRY H. LAWRENCE & MARTHA SUE LAWRENCE (HUSBAND AND WIFE) D.B. 204, PAGE 100
DRY BRANCH, LLC
D.B. 314, PAGE 216
174.7062 ACRES
CLAY WRIGHT (AS TRUSTEE) NICK & DOLLY D.B. 280, PAGE 320
BRUCE A. RECTOR (AS TRUSTEE) JAMES D. HUNSAKER D.B. 231, PAGE 845
EDI MILLER OSBORNE, JR. & DEBBIE COLLINGSWORTH OSBORNE (HUSBAND AND WIFE) D.B. 245, PAGE 709
ALFRED FRANK SMITH & MARGARET ANN SMITH (HUSBAND AND WIFE) D.B. 104, PAGE 93
MONUMENTATION NOTES:
IPS = 5mm Pin (set), 1/2" Rebar, with Plastic Cap Marked "T. JUSTICE – 3681"
PKS = P.K. Nail, (set), by PLS 3681
PF = 5mm Pin (found), 1/2" Rebar, with Plastic Cap Marked "TD – 2588"
Meander Points or Other as noted.
N
200 0 200 400 600
Scale: 1" = 200'