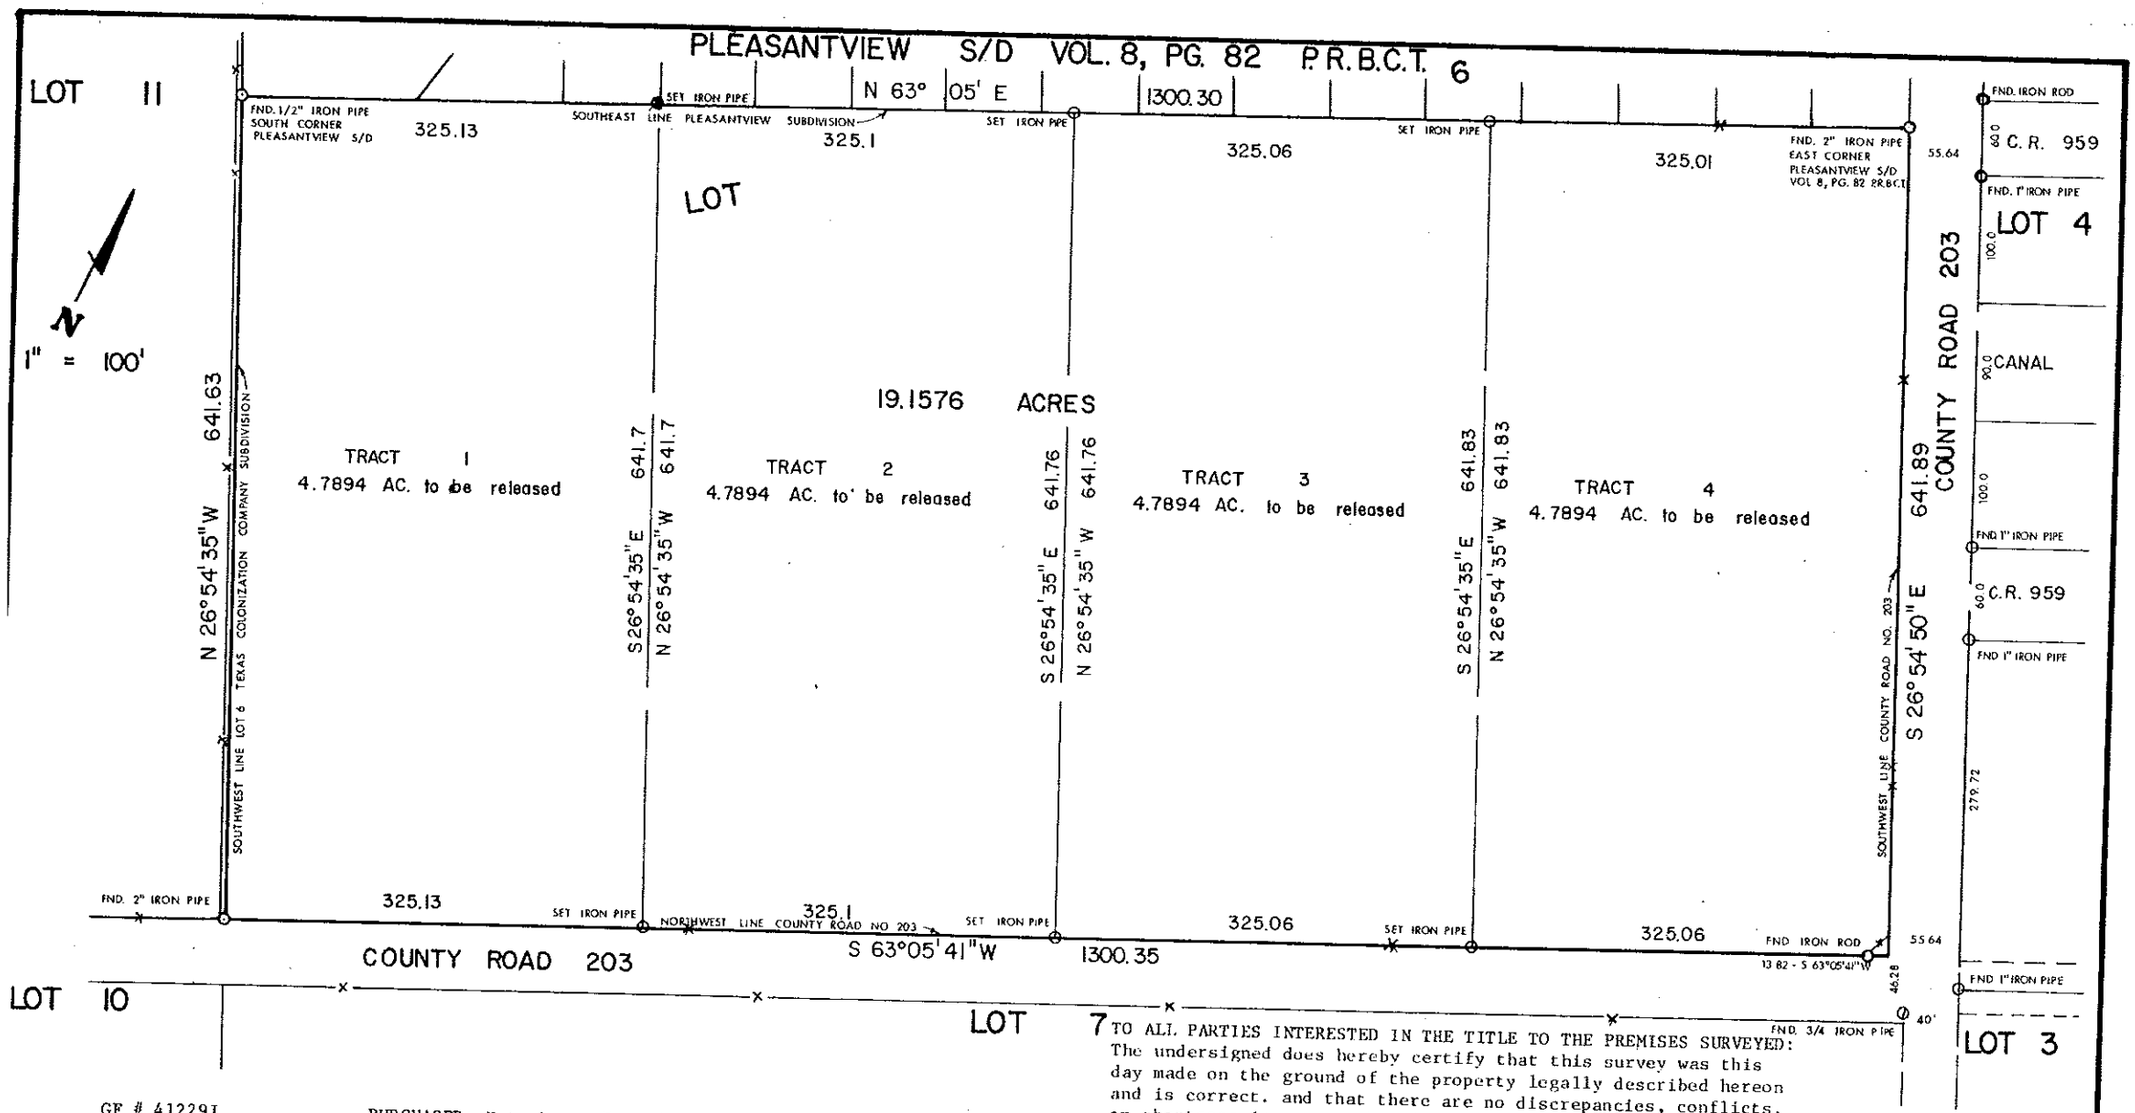

GF # 41229J

PURCHASER: Kutumbarao Tummala

SURVEY PLAT SHOWING BOUNDARIES ON 19.1576 ACRES OF LAND, OUT OF LOT 6 OF THE TEXAS COLONIZATION COMPANY SUBDIVISION, OF THE NORTH ½ OF THE HENRY AUSTIN SURVEY, ABSTRACT 11, BRAZORIA COUNTY, TEXAS, ACCORDING TO THE PLAT AS RECORDED IN VOLUME 36, PAGE 23, DEED RECORDS, BRAZORIA COUNTY, TEXAS.

BK. 18 PG. 1

BK. 84-6 PG. 15-16

TO ALL PARTIES INTERESTED IN THE TITLE TO THE PREMISES SURVEYED:

The undersigned does hereby certify that this survey was this day made on the ground of the property legally described hereon and is correct. and that there are no discrepancies, conflicts, or shortages in area or boundary lines, or any encroachments, or any overlapping of improvements or any easements or rights of way except as shown hereon and that said property has access to and from a dedicated roadway, except as shown hereon.

Dated this that 6th day of AUGUST, 1984.

Freddy A. Gormly

Freddy A. Gormly, Registered Public Surveyor No. 1918
P. O. Box 862, Alvin, Texas, 77512-0862