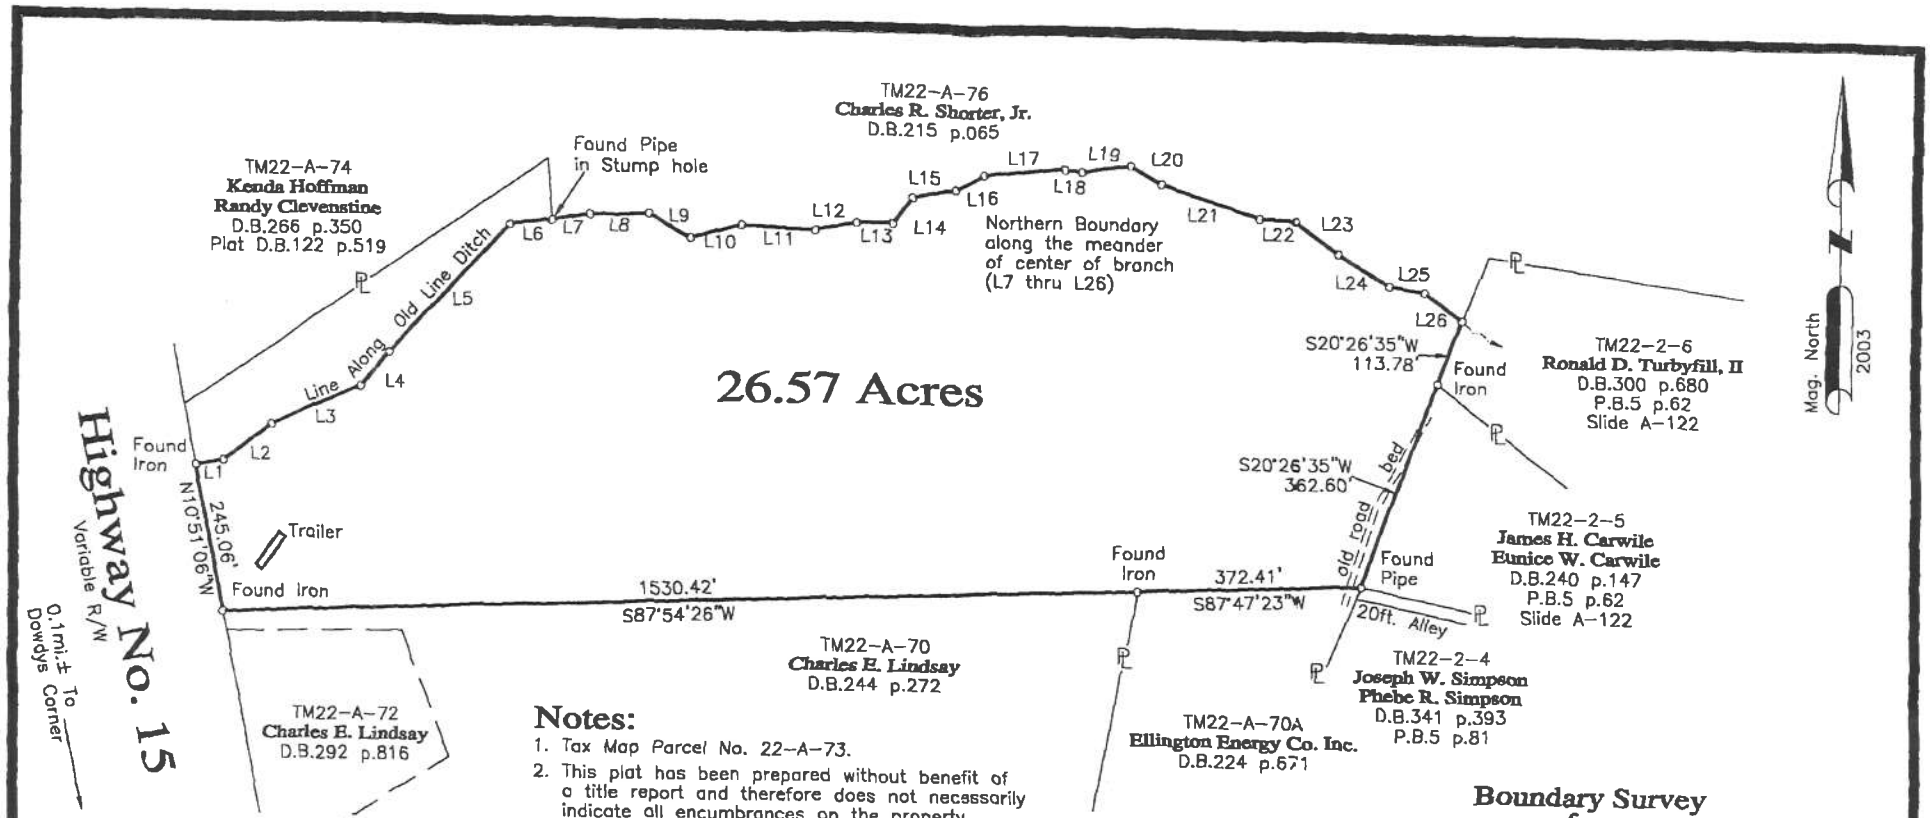

Notes:

1. Tax Map Parcel No. 22-A-73.
2. This plat has been prepared without benefit of a title report and therefore does not necessarily indicate all encumbrances on the property.
3. This plat agrees with found plats, deed descriptions, ground evidence and local witnesses as near as possible.
4. This plat is based on a current field survey.

LINE	BEARING	DISTANCE
L1	N79°40'38"E	46.49'
L2	N52°27'05"E	102.12'
L3	N66°47'12"E	164.19'
L4	N39°48'04"E	74.30'
L5	N43°32'38"E	293.41'
L6	N82°17'26"E	69.73'
L7	N81°11'46"E	63.63'
L8	N88°44'41"E	97.62'
L9	S61°12'44"E	79.74'
L10	N74°51'24"E	86.89'
L11	S86°53'24"E	124.54'
L12	N78°04'03"E	67.96'
L13	N89°46'03"E	60.15'
L14	N38°13'42"E	53.37'

L15	N78°05'57"E	73.20'
L16	N63°09'13"E	54.51'
L17	N85°21'20"E	136.01'
L18	S82°25'33"E	28.64'
L19	N81°24'45"E	82.02'
L20	S58°56'56"E	58.62'
L21	S72°27'58"E	173.35'
L22	S86°20'14"E	60.69'
L23	S52°39'06"E	88.42'
L24	S59°41'52"E	99.12'
L25	S80°54'07"E	60.02'
L26	S55°07'29"E	76.61'

COMMONWEALTH OF VIRGINIA
ELISHA E. HODGES, III
Lic. No. 1753
9/11/03
LAND SURVEYOR

6-5-15
Zoning Administrator

Boundary Survey for

Barbara Vilas Martin
Donald Thomas Vilas
Mark Edward Vilas
Carol Vilas

Owners: W.B.39 p.294 (See D.B.69 p.43)

Farmville District Prince Edward County Virginia

September 11, 2003

Scale: 1in.=200ft.

0' 200' 400' 600'

Maxey-Hines & Associates, P.C.

Land Surveyors • Engineers • Planners • Consultants

P.O. Box 90 • Farmville • Virginia • 23901 • Tel:804-392-8827