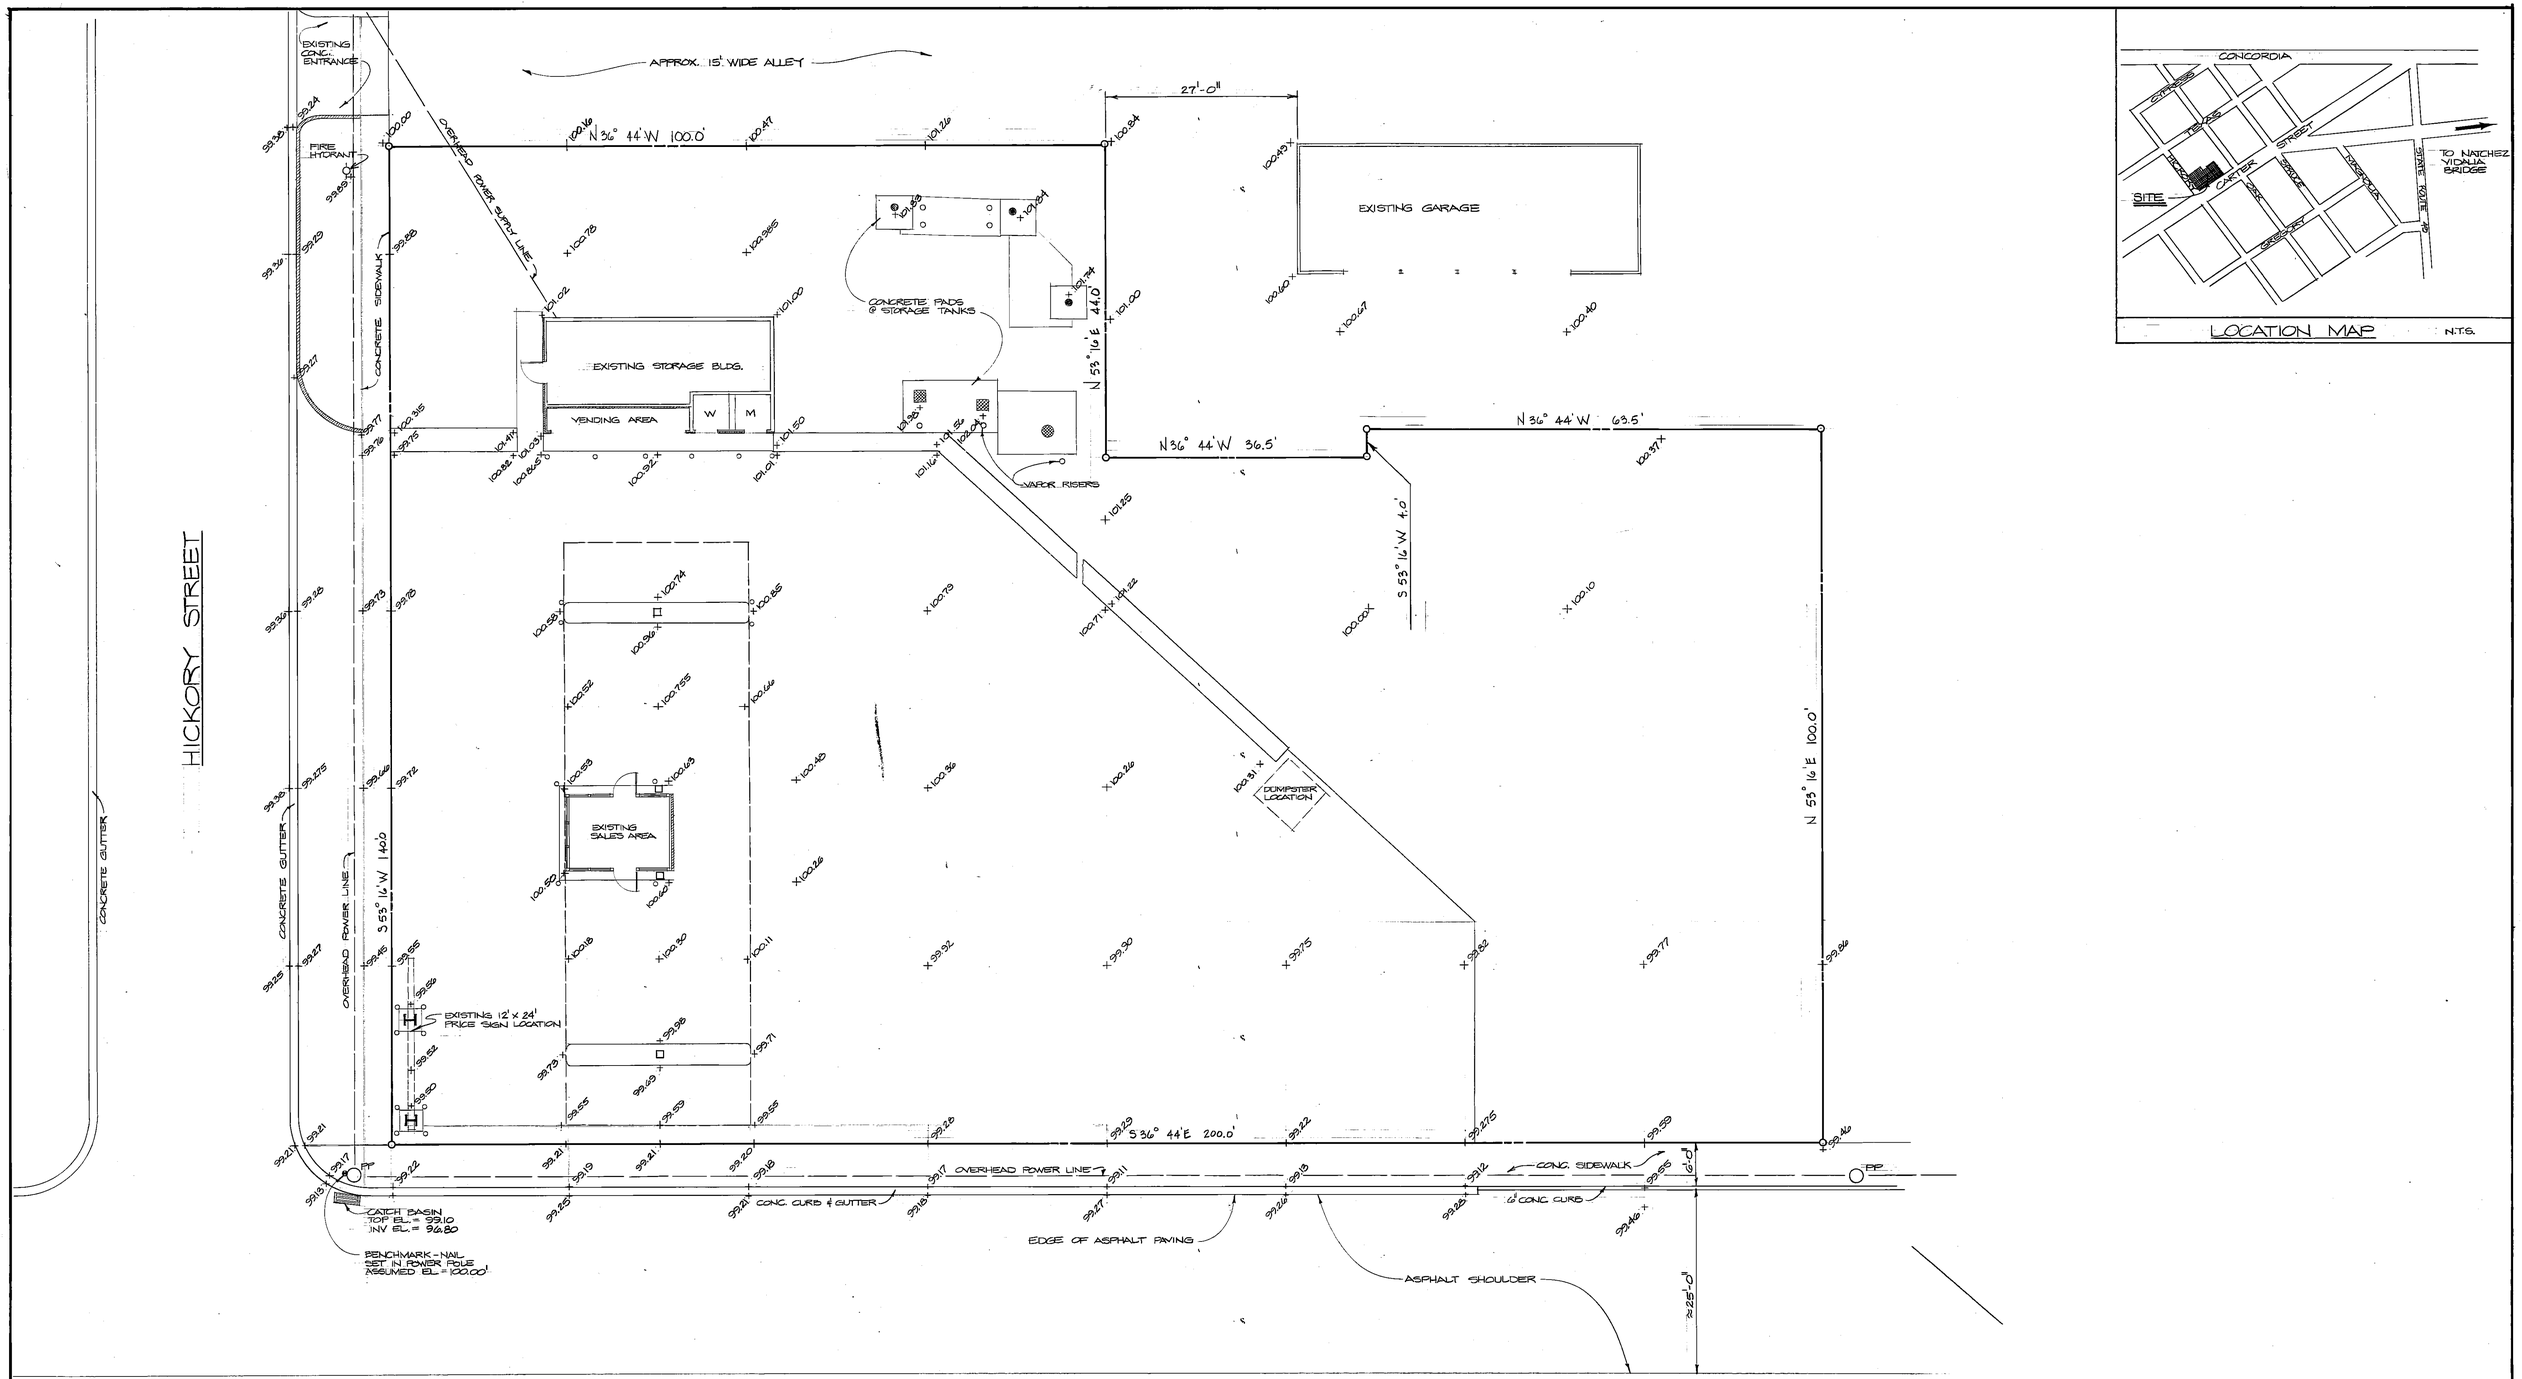

LOCATION MAP N.T.S.

REVISIONS	DATE	BY	CHECKED
RELEASED FOR PRODUCTION			

RACETRAC SELF-SERVICE STATION:

VIDALIA, LOUISIANNA

NAME: RACETRAC PETROLEUM INC. PHONE: 404-434-0400
2625 CUMBERLAND PKWY. SUITE 100 ATLANTA, GA 30339

MATERIAL:	
FINISH:	SCALE: 1" = 10'-0"
NO. REQ'D:	
DRAWN BY: PHN	DRAWING NO. 3
DATE: 10 SEPT 1980	REV.
CHECKED:	
DATE:	