Jerry Litt

R.H. Porter Survey, A-495
Freestone County, Texas

Legend

● IRS	Set 1/2" Iron Rod
○ IRF	Found Iron Rod
○ IPF	Found Iron Pipe
—X—X—X—	Wire Fence
—○—○—	Chain Link Fence
—E—	Electric Line
○ PP	Power Pole
◡	Guy Wire
○ MP	Meter Pole
R=	Record Measurement

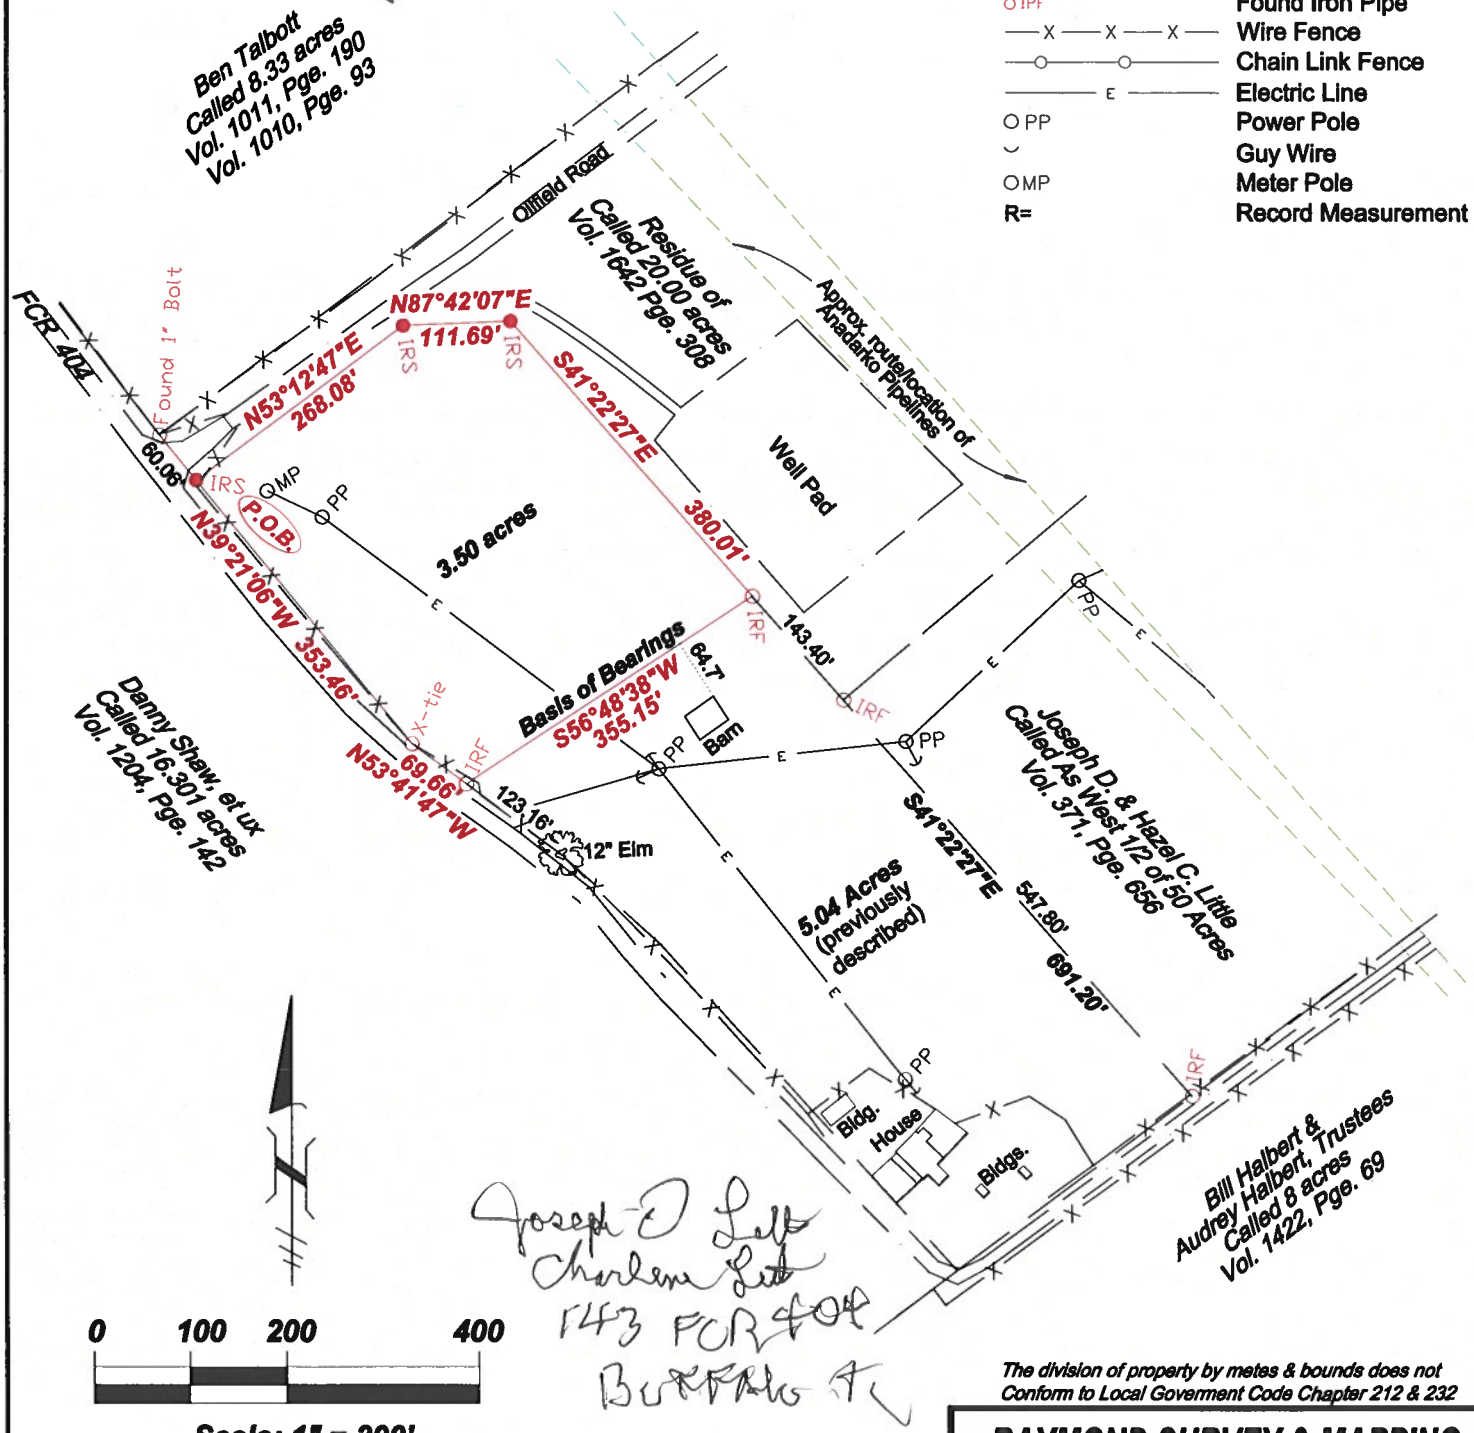

Joseph D Litt
Charlene Litt
143 FCR 404
Buffalo TX

Scale: 1" = 200'

The division of property by metes & bounds does not Conform to Local Government Code Chapter 212 & 232

RAYMOND SURVEY & MAPPING
202 W. Brazos Street, Groesbeck, Texas 76642
rpls@embarqmail.com 254-729-5750

I, Kirk Raymond, certify that this survey represents the results of an on the ground survey made by me or under my supervision during December 2017.

STATE OF TEXAS
REGISTERED
KIRK RAYMOND
4957
PROFESSIONAL
LAND SURVEYOR

Kirk Raymond, R.P.L.S. 4957
See attached fieldnotes

Title information was not provided at the time of survey

Drawn By: BW	Survey plat of a 3.50 acre tract in the R. H. Porter Survey, A-495, Freestone County, Texas.
Chk'd By: KR	
Date: 01-11-18	
Job No. 643443-178610	
Client Joseph Little	

© 2018 Raymond Survey & Mapping