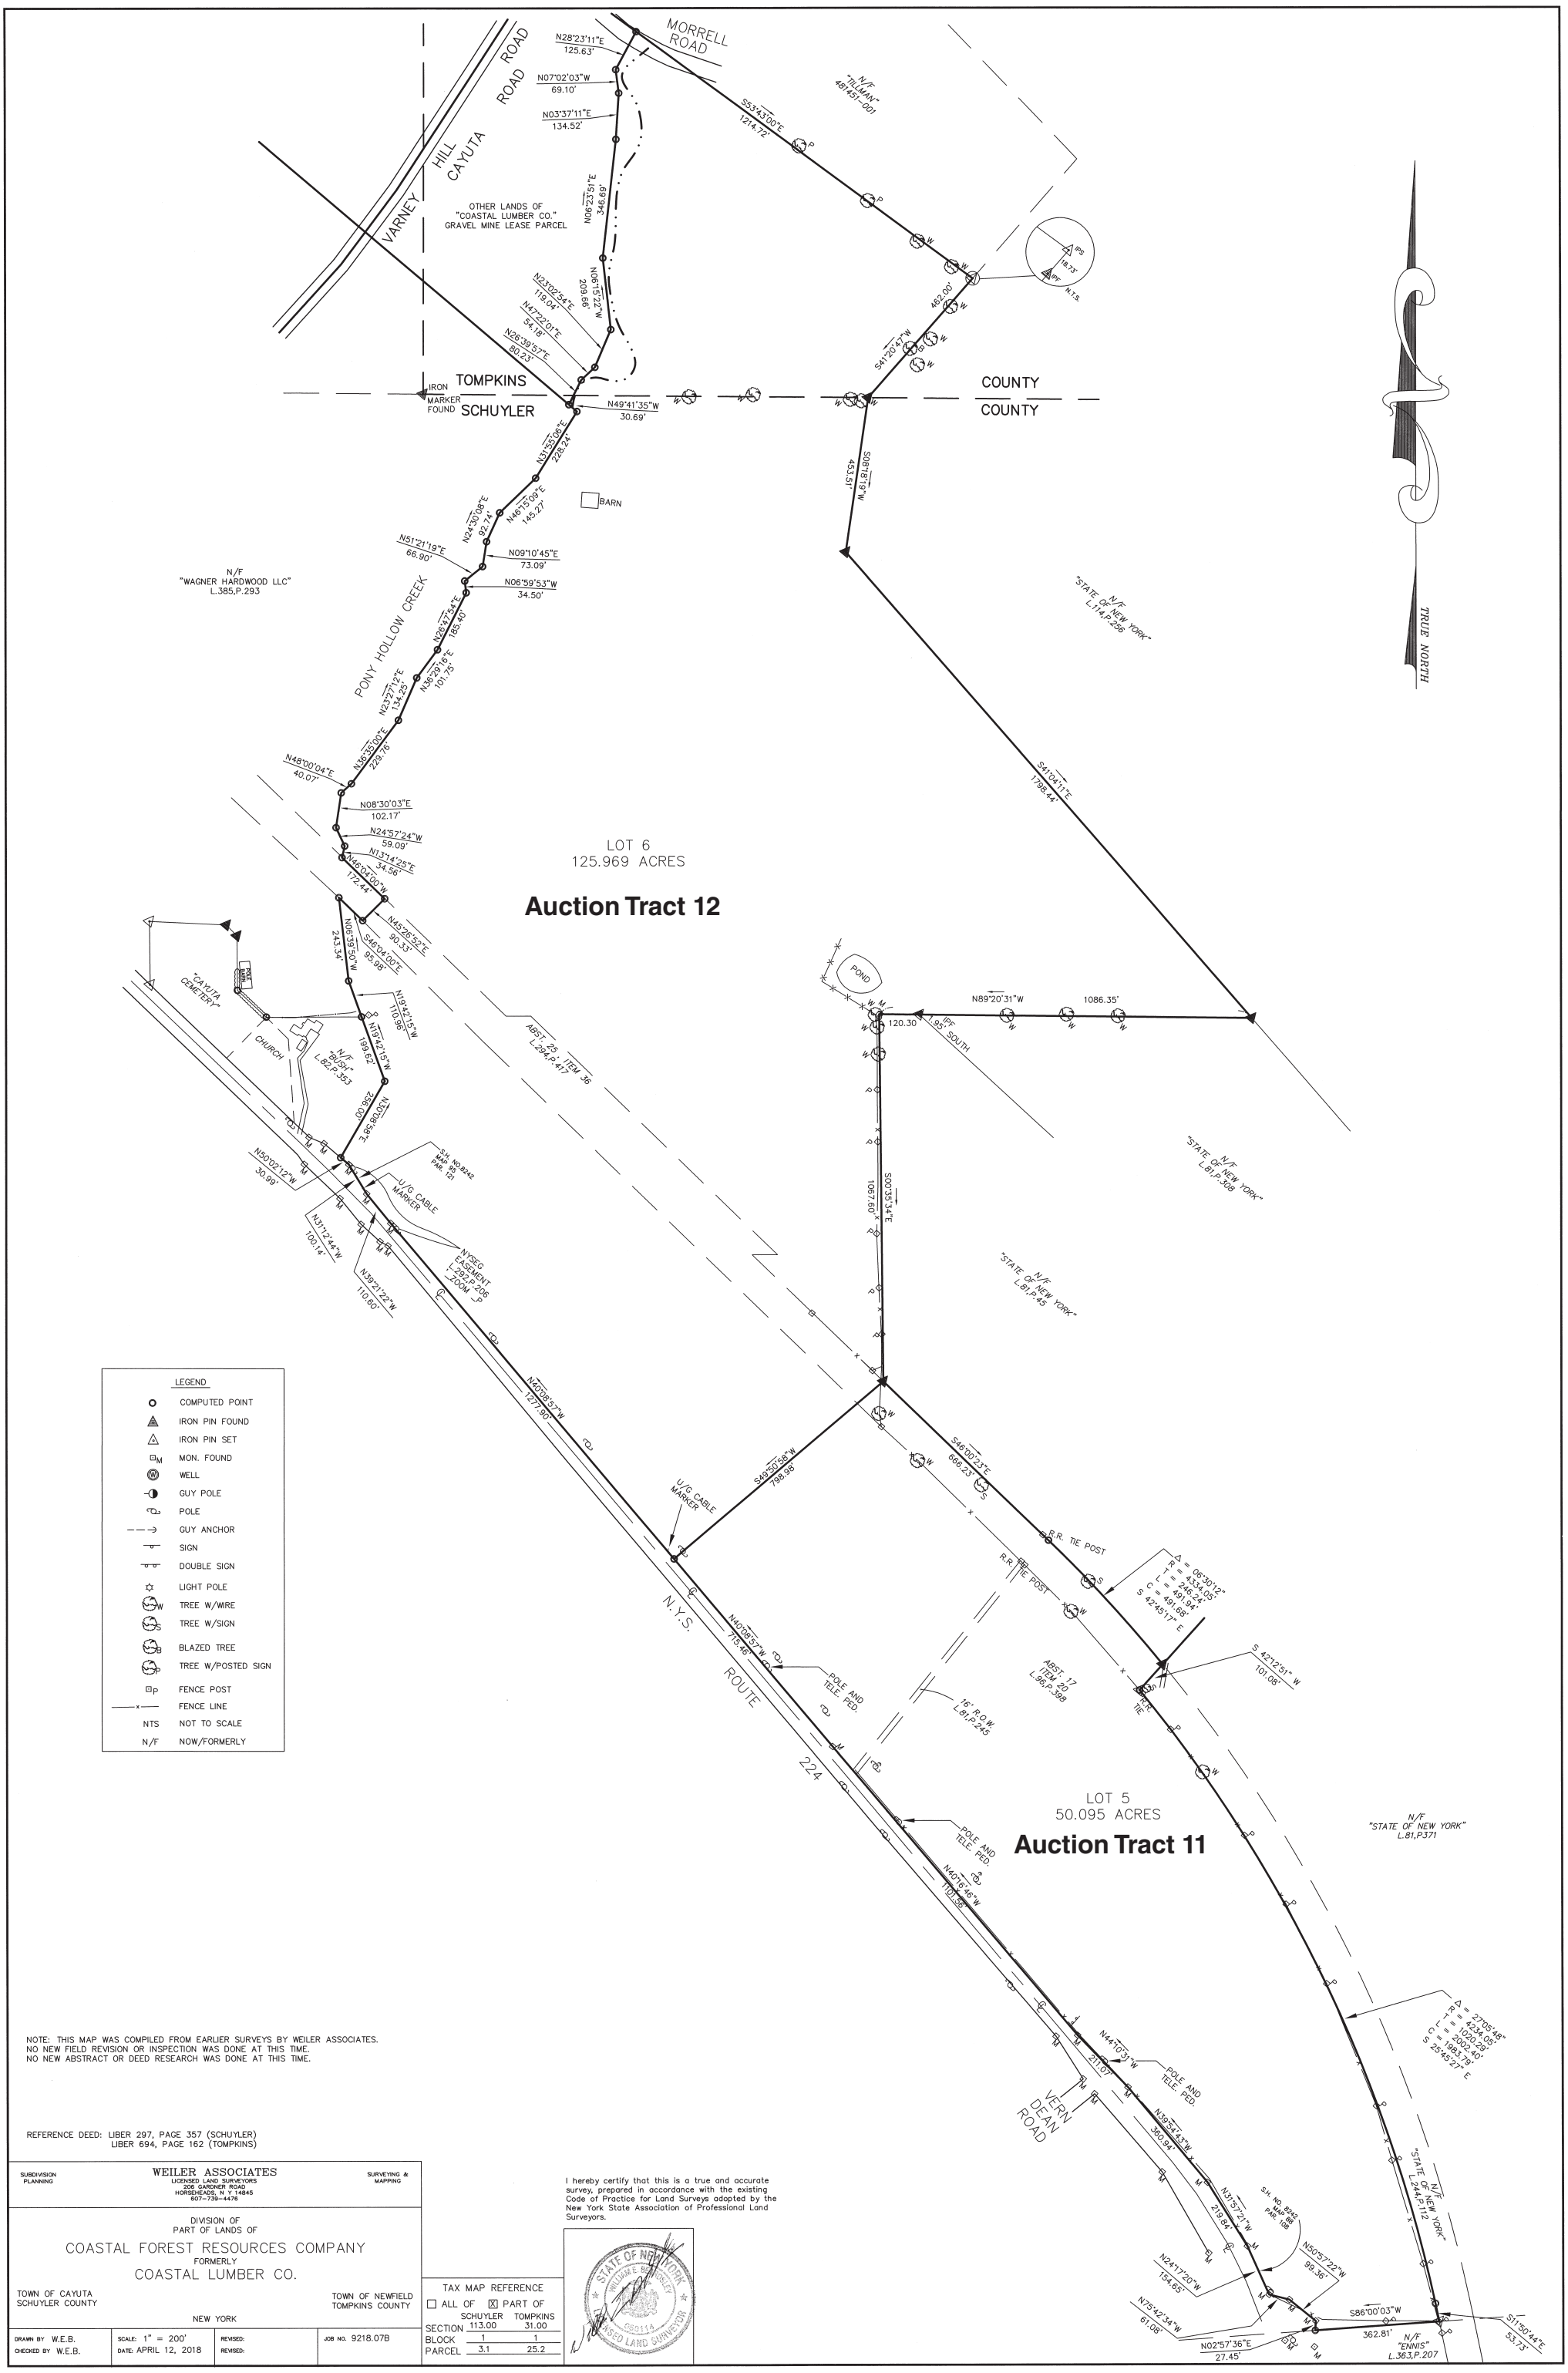

NOTE: THIS MAP WAS COMPILED FROM EARLIER SURVEYS BY WEILER ASSOCIATES.
NO NEW FIELD REVISION OR INSPECTION WAS DONE AT THIS TIME.
NO NEW ABSTRACT OR DEED RESEARCH WAS DONE AT THIS TIME.

REFERENCE DEED: LIBER 297, PAGE 357 (SCHUYLER)
LIBER 694, PAGE 162 (TOMPKINS)

SUBDIVISION PLANNING | **WEILER ASSOCIATES** LICENSED LAND SURVEYORS 206 GARDNER ROAD HORSEHEADS, N.Y. 14845 607-739-4476 | SURVEYING & MAPPING

DIVISION OF
PART OF LANDS OF

COASTAL FOREST RESOURCES COMPANY
FORMERLY
COASTAL LUMBER CO.

TOWN OF CAYUTA
SCHUYLER COUNTY

TOWN OF NEWFIELD
TOMPKINS COUNTY

NEW YORK

DRAWN BY W.E.B.	SCALE: 1" = 200'	REVISED:	JOB NO. 9218.07B
CHECKED BY W.E.B.	DATE: APRIL 12, 2018	REVISED:	

TAX MAP REFERENCE

☐ ALL OF ☒ PART OF

	SCHUYLER	TOMPKINS
SECTION	113.00	31.00
BLOCK	1	1
PARCEL	3.1	25.2

I hereby certify that this is a true and accurate survey, prepared in accordance with the existing Code of Practice for Land Surveys adopted by the New York State Association of Professional Land Surveyors.

STATE OF NEW YORK · WILLIAM E. BUCKLEY · 050114 · LICENSED LAND SURVEYOR