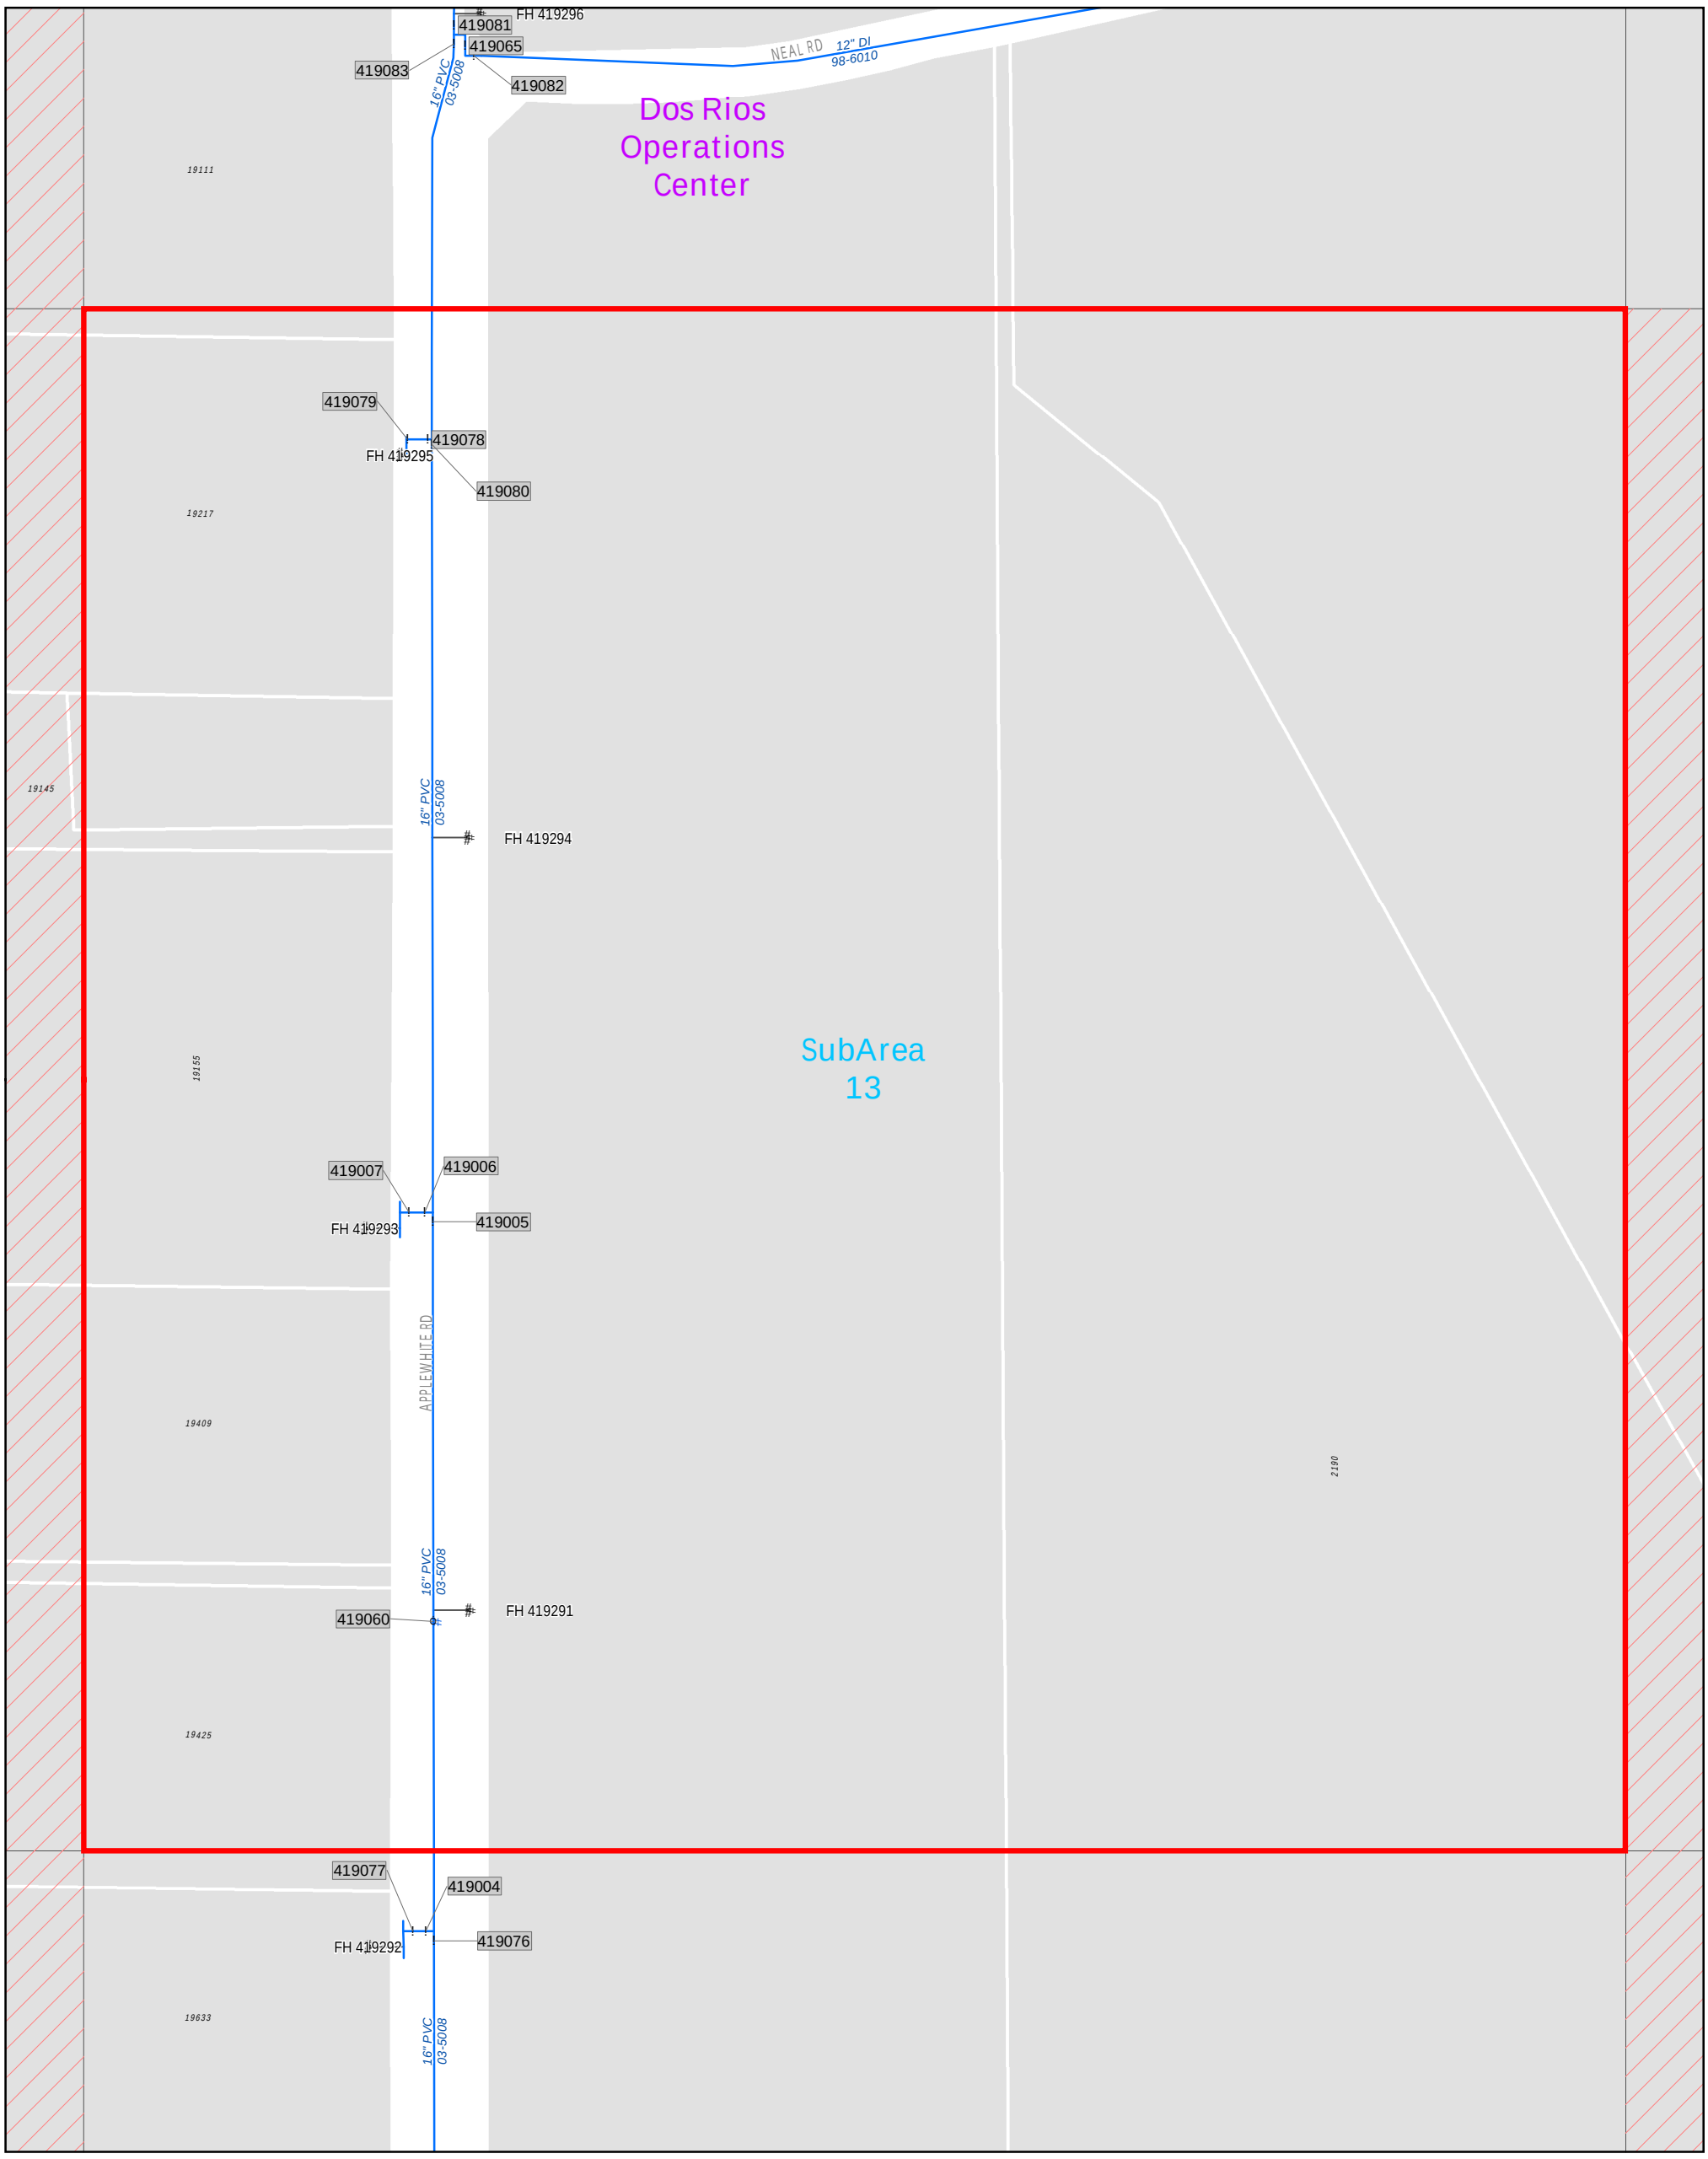


CHECK
BYPASS
SWING
DIVISION
MAINLINE
BLOW-OFF
AIR RELEASE
INTERCONNECT
PRESSURE REDUCING
FIRE HYDRANTS
Pumps
Wells
Active
Inactive
Offline
Plugged
Other
Air Control
Flush Point
Backflow Control
WATER DISTRIBUTION MAIN
FH LATERALS
WATER TRANSMISSION
PROPOSED MAINS
CHILL RETURN MAINS
CHILL MAINS

*"SAWS GIS Mapping: A wealth of information at your fingertips"*

San Antonio Water System

# 4

0 100 200
Feet

## WATER BLOCK MAP

## 144508

SAN ANTONIO WATER SYSTEM
INFRASTRUCTURE PLANNING
GIS MAPPING DIVISION

Revised Date: Dec 16, 2017

Disclaimer:

This utility map is for reference only. The information may not represent what actually has been constructed. S.A.W.S explicitly disclaims any representation of the accuracy of the information and assumes no liability for any errors, omissions, or inaccuracies in the map regardless of how caused. Field verification should be done as necessary. S.A.W.S. prohibits the reproduction or sale of this document. This utility map may not under any circumstances, be copied, reproduced or published in any form or media, or transferred to another without written permission of the San Antonio Water System.

| | | |
|---|---|---|
| 142 510 | 144 510 | 146 510 |
| 142 508 | 144 508 | 146 508 |
| 142 506 | 144 506 | 146 506 |