COUNTY ROAD NO. 422 MEANDERS		
1	N89°05'39"E	75.88'
2	S87°40'00"E	61.65'
3	S82°31'57"E	61.95'
4	S76°46'00"E	55.65'
5	S66°46'05"E	61.87'
6	S57°17'44"E	37.79'
7	S60°08'40"E	96.57'
8	S53°46'49"E	197.21'

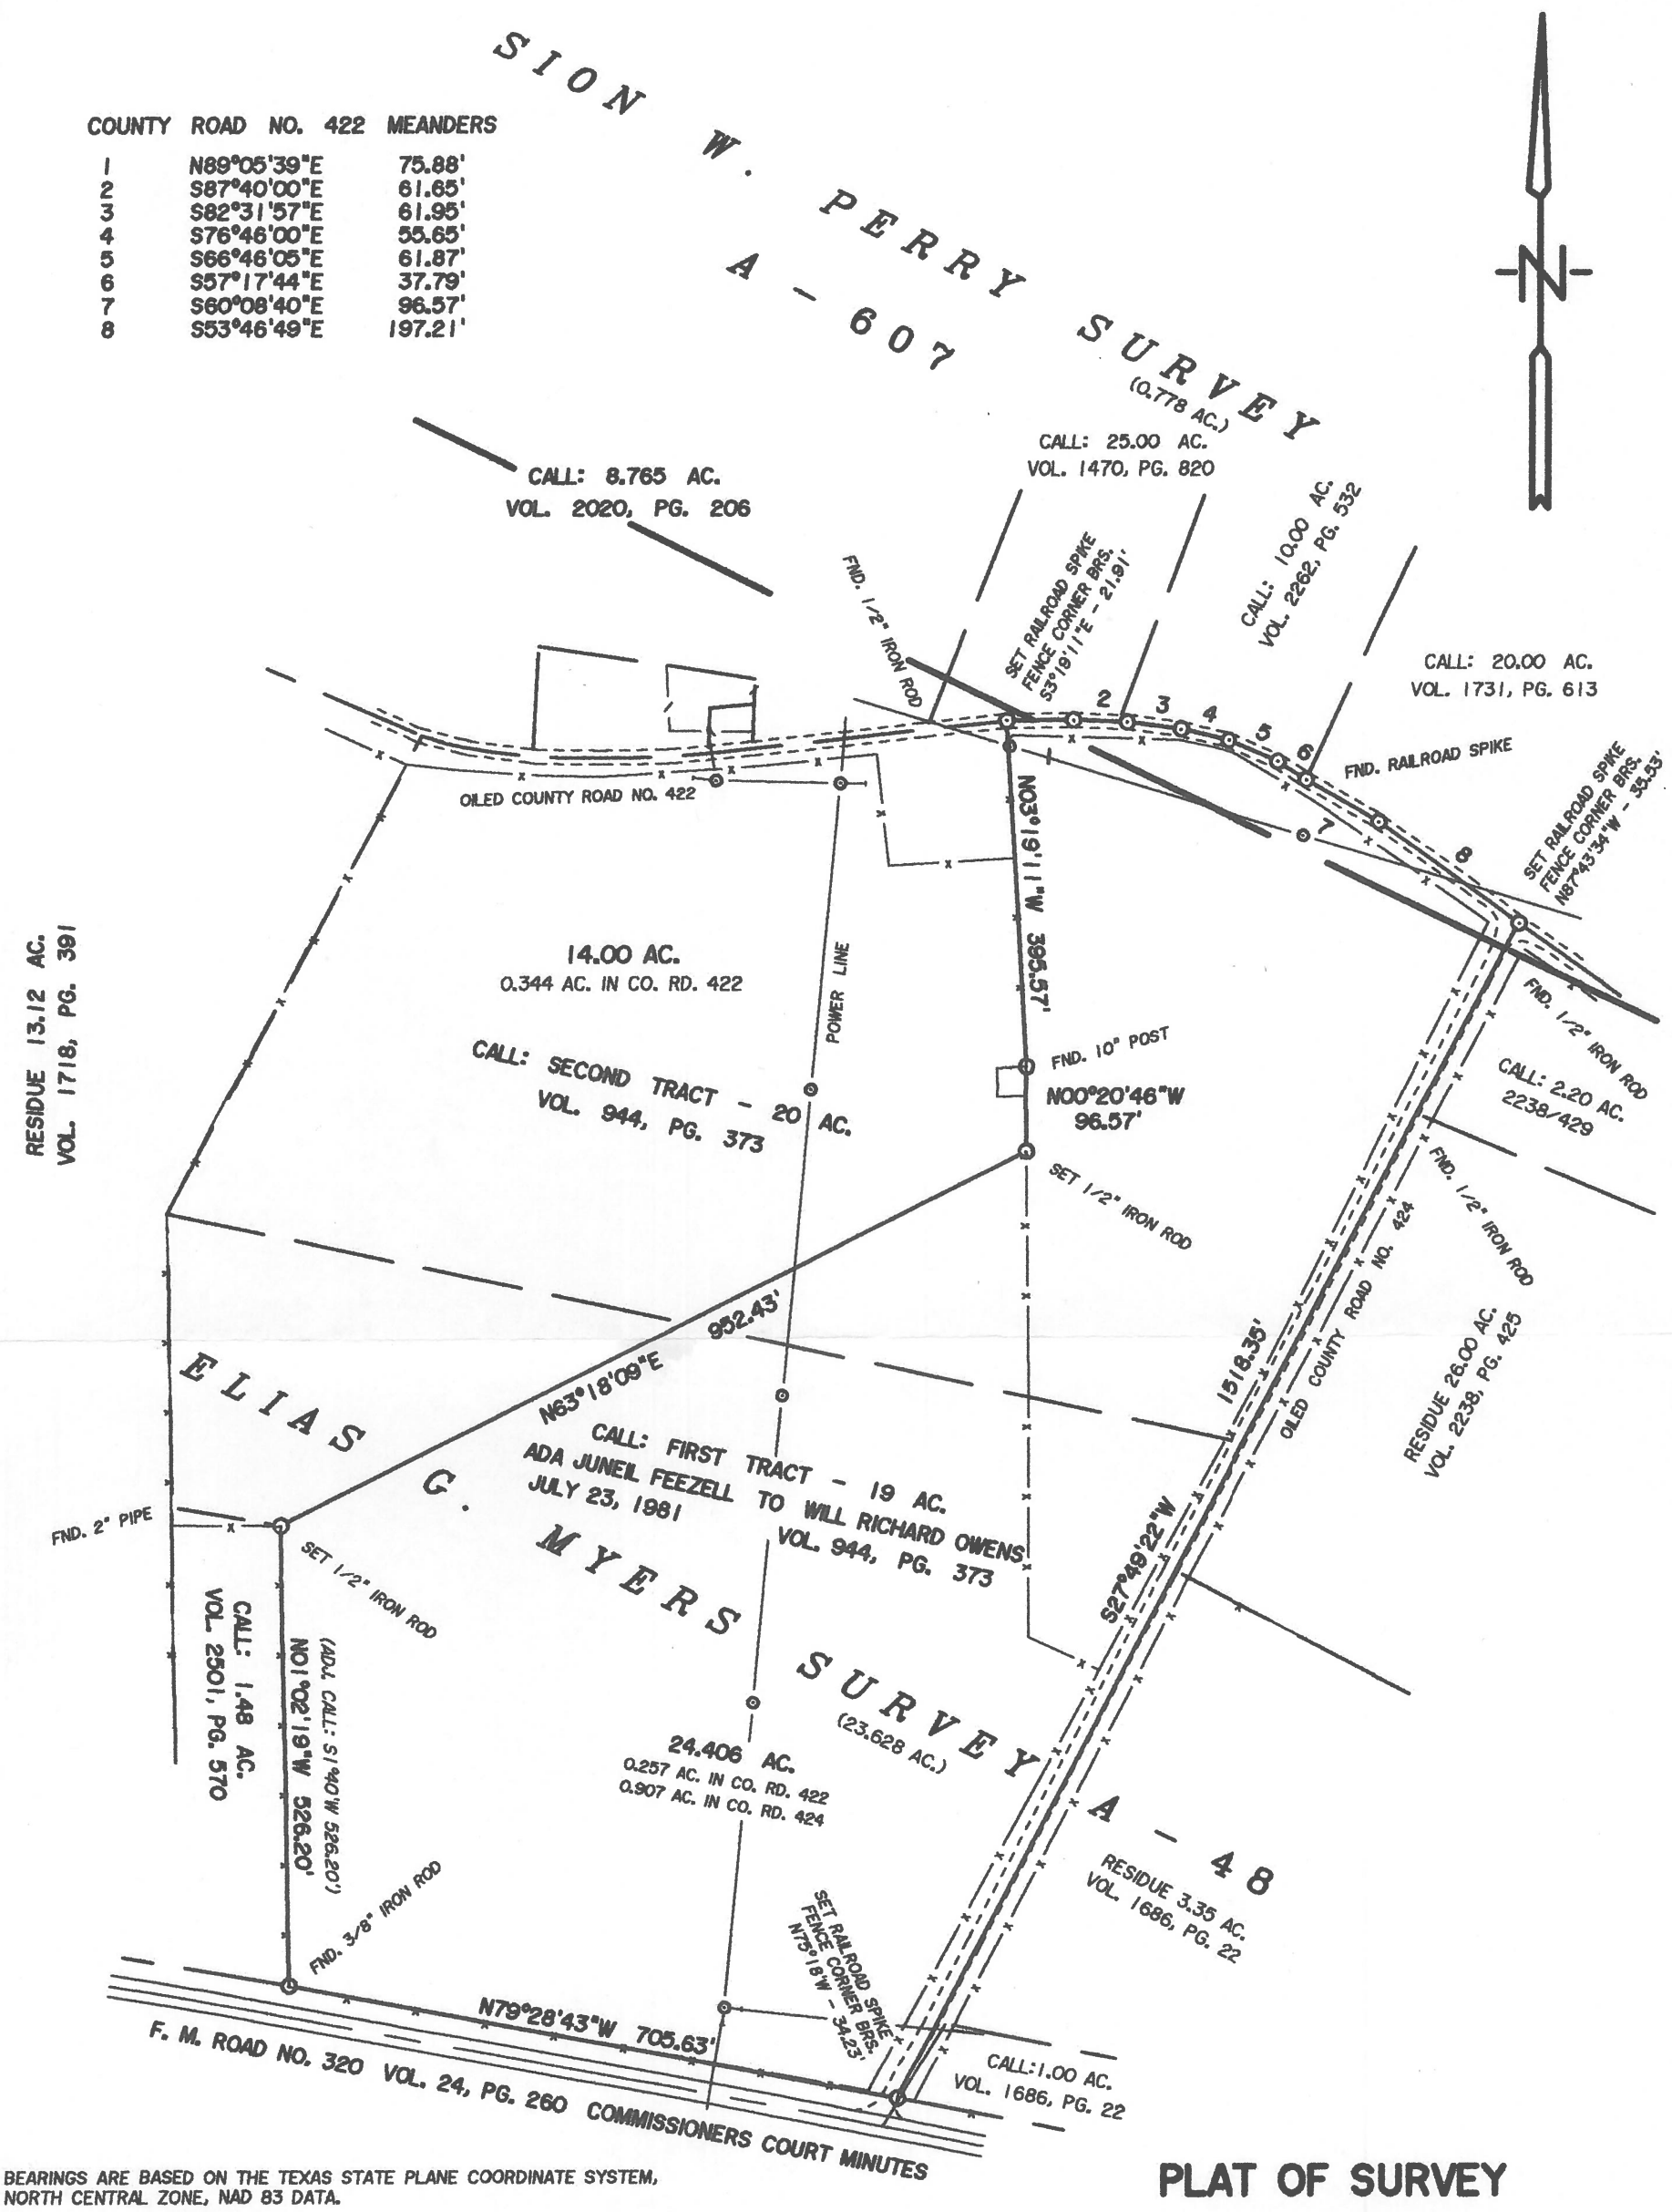

BEARINGS ARE BASED ON THE TEXAS STATE PLANE COORDINATE SYSTEM, NORTH CENTRAL ZONE, NAD 83 DATA.

A METES AND BOUNDS LEGAL DESCRIPTION OF THIS PROPERTY WAS PREPARED THIS DATE AND IS A PART OF THIS SURVEY.

ALL SET 1/2" IRON RODS HAVE AN ORANGE PLASTIC CAP STAMPED RPLS 4091.

I, RAYMOND E. RUSSELL, REGISTERED PROFESSIONAL LAND SURVEYOR, DO HEREBY DECLARE THAT THE ABOVE PLAT WAS PREPARED FROM AN ACTUAL ON THE GROUND SURVEY MADE BY ME DURING THE MONTH OF JUNE, 2019.

GIVEN UNDER MY HAND AND SEAL THIS THE 14TH DAY OF JUNE, 2019

RAYMOND E. RUSSELL, REGISTERED PROFESSIONAL LAND SURVEYOR NO. 4091
F. D. McBRIDE & ASSOCIATES, INC. N19OWENS N19OWEN1
605 AVENUE A PALESTINE, TX. 75801 (903) 723-3116 FIRM 10019700

PLAT OF SURVEY

SHOWING

PART OF THE ELIAS G. MYERS SURVEY, A - 48, AND THE SION W. PERRY SURVEY, A - 607, ANDERSON COUNTY, TEXAS

SCALE: 1" = 200.00 FEET