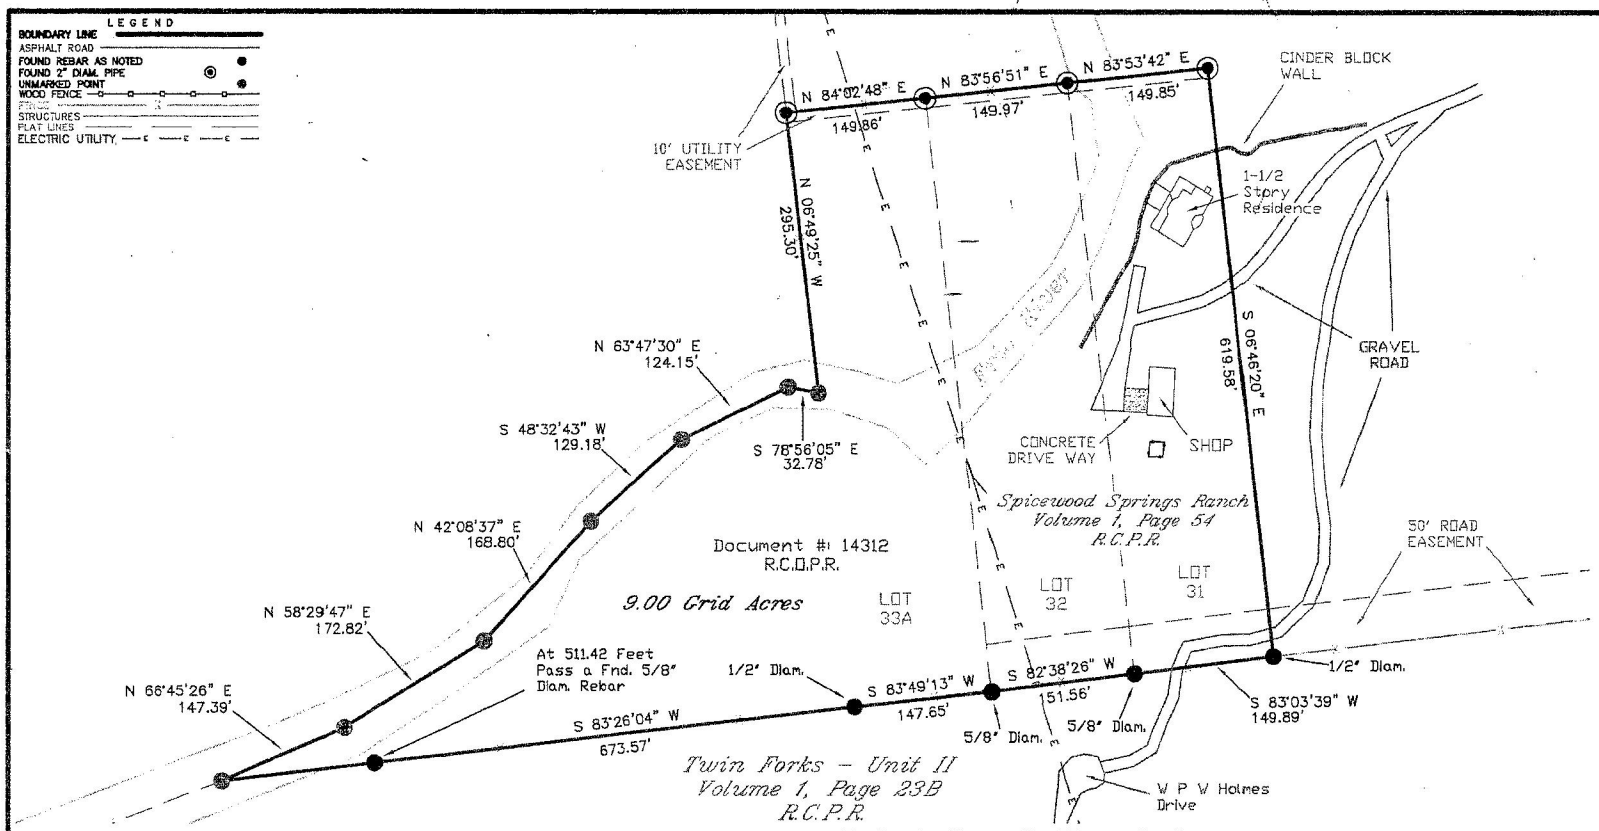

SCALE:
1" = 100'

CERTIFICATE

D. G. Smyth & Company, Inc. a Texas Corporation and the president of which is Mark E. Logrbrinck, a Registered Professional Land Surveyor #6418 Does hereby certify to:

The Principal Parties of This Transaction.

STATE OF TEXAS
REGISTERED
MARK E. LOGRBRINCK
6418
PROFESSIONAL
LAND SURVEYOR

STATE OF TEXAS:
COUNTY OF UVALDE:

I, MARK E. LOGRBRINCK, DO HEREBY CERTIFY THAT THIS PLAT WAS PREPARED FROM AN ACTUAL SURVEY MADE ON THE GROUND BY MEN WORKING UNDER MY SUPERVISION AND THAT SAME IS TRUE AND CORRECT ACCORDING TO SAID SURVEY. THE PLAT AS PREPARED HAS A LIKENESS OF MY SEAL, IN THE COLOR RED, HEREON, AND IS ALSO EMBOSSED WITH MY IMPRESSION SEAL. IF THIS PLAT DOES NOT HAVE THESE TWO CONDITIONS FULFILLED, IT IS A COPY AND MAY HAVE BEEN ALTERED. I ASSUME NO RESPONSIBILITY FOR COPIES OF THE PLAT OTHER THAN THE COPIES BEARING MY ORIGINAL SEALS AND SIGNATURE.

COMPLETED: NOVEMBER 5T, 2018

Mark E. Logrbrinck
REGISTERED PROFESSIONAL LAND SURVEYOR
REGISTRATION NO. 6418

COMPLAINTS IN REGARD TO VIOLATIONS OF GENERAL RULES OF SURVEYING PROCEDURES AND PRACTICES SHOULD BE DIRECTED TO:

TEXAS BOARD OF PROFESSIONAL LAND SURVEYING
12100 PARK 35 CIRCLE
BLDG. A, SUITE 156, EC 230
AUSTIN, TEXAS 78753

PROJECT NO.	18-6925	CHK'D BY:
DRAWING NO.	18-6925	
DATE:	NOVEMBER 5, 2018	

NOTES:

IMPROVEMENTS SHOWN ARE LIMITED TO MAJOR STRUCTURES AND VISIBLE SALIENT FEATURES.

BEARINGS, DISTANCES, AND AREAS SHOWN HEREON CONFORM TO THE TEXAS COORDINATE SYSTEM NORTH AMERICAN DATUM 1983, TEXAS SOUTH CENTRAL ZONE.

1/2" DIAMETER REBAR WITH IDENTIFICATION CAPS STAMPED "RPLS/6418" SET AT ALL CORNERS UNLESS OTHERWISE NOTED OR SHOWN.

PURPOSE OF SURVEY:
BOUNDARY AND IMPROVEMENT

WARNING: UNAUTHORIZED ALTERATION OF CERTIFIED MATERIAL IS FORGERY.

D. G. Smyth & Co. Inc. *FIRM #10008800*

1022 GARNER FIELD RD.
SUITE C
UVALDE, TEXAS 78801
PHONE 830-591-0858

THIS GRAPHIC WORK REPRESENTS THE RESULTS OF A SURVEY BEING PROVIDED BY D. G. SMYTH & CO., INC. SOLELY FOR THE EXCLUSIVE USE OF THE PARTIES SHOWN HEREON AND FOR THE PURPOSE SHOWN ABOVE. THE GRAPHIC REPRESENTATION SHOWN HEREON DEPICTS CERTAIN CONDITIONS FOUND EXISTING AS OF THE DATE OF THE ACTUAL SURVEY AND IS LIMITED TO THESE CONDITIONS FOUND AT THAT TIME. NO LICENSE HAS BEEN CREATED, EXPRESSED OR IMPLIED, TO COPY THIS GRAPHIC WORK. ALL RIGHTS RESERVED, COPYRIGHT 2018, D.G. SMYTH AND CO., INC. ©

Texas Society of Professional Surveyors
MEMBER

PLAT SHOWING:

Being a Boundary Retracement and Improvement Survey of Tracts 31 and 32, of Spicewood Springs Ranch, recorded in Volume 1, Page 54 of the Real County Plat Records and Tract 33A, of the Vacate and Re-Subdivision Plat of Spicewood Springs Ranch,(9.00 grid acres, more or less) recorded in Volume 1, Page 241 , of the Real County Plat Records, and also being that same certain tract described in conveyance document recorded in Document Number: 14312 of the Real County Official Public Records, Real County, Texas.