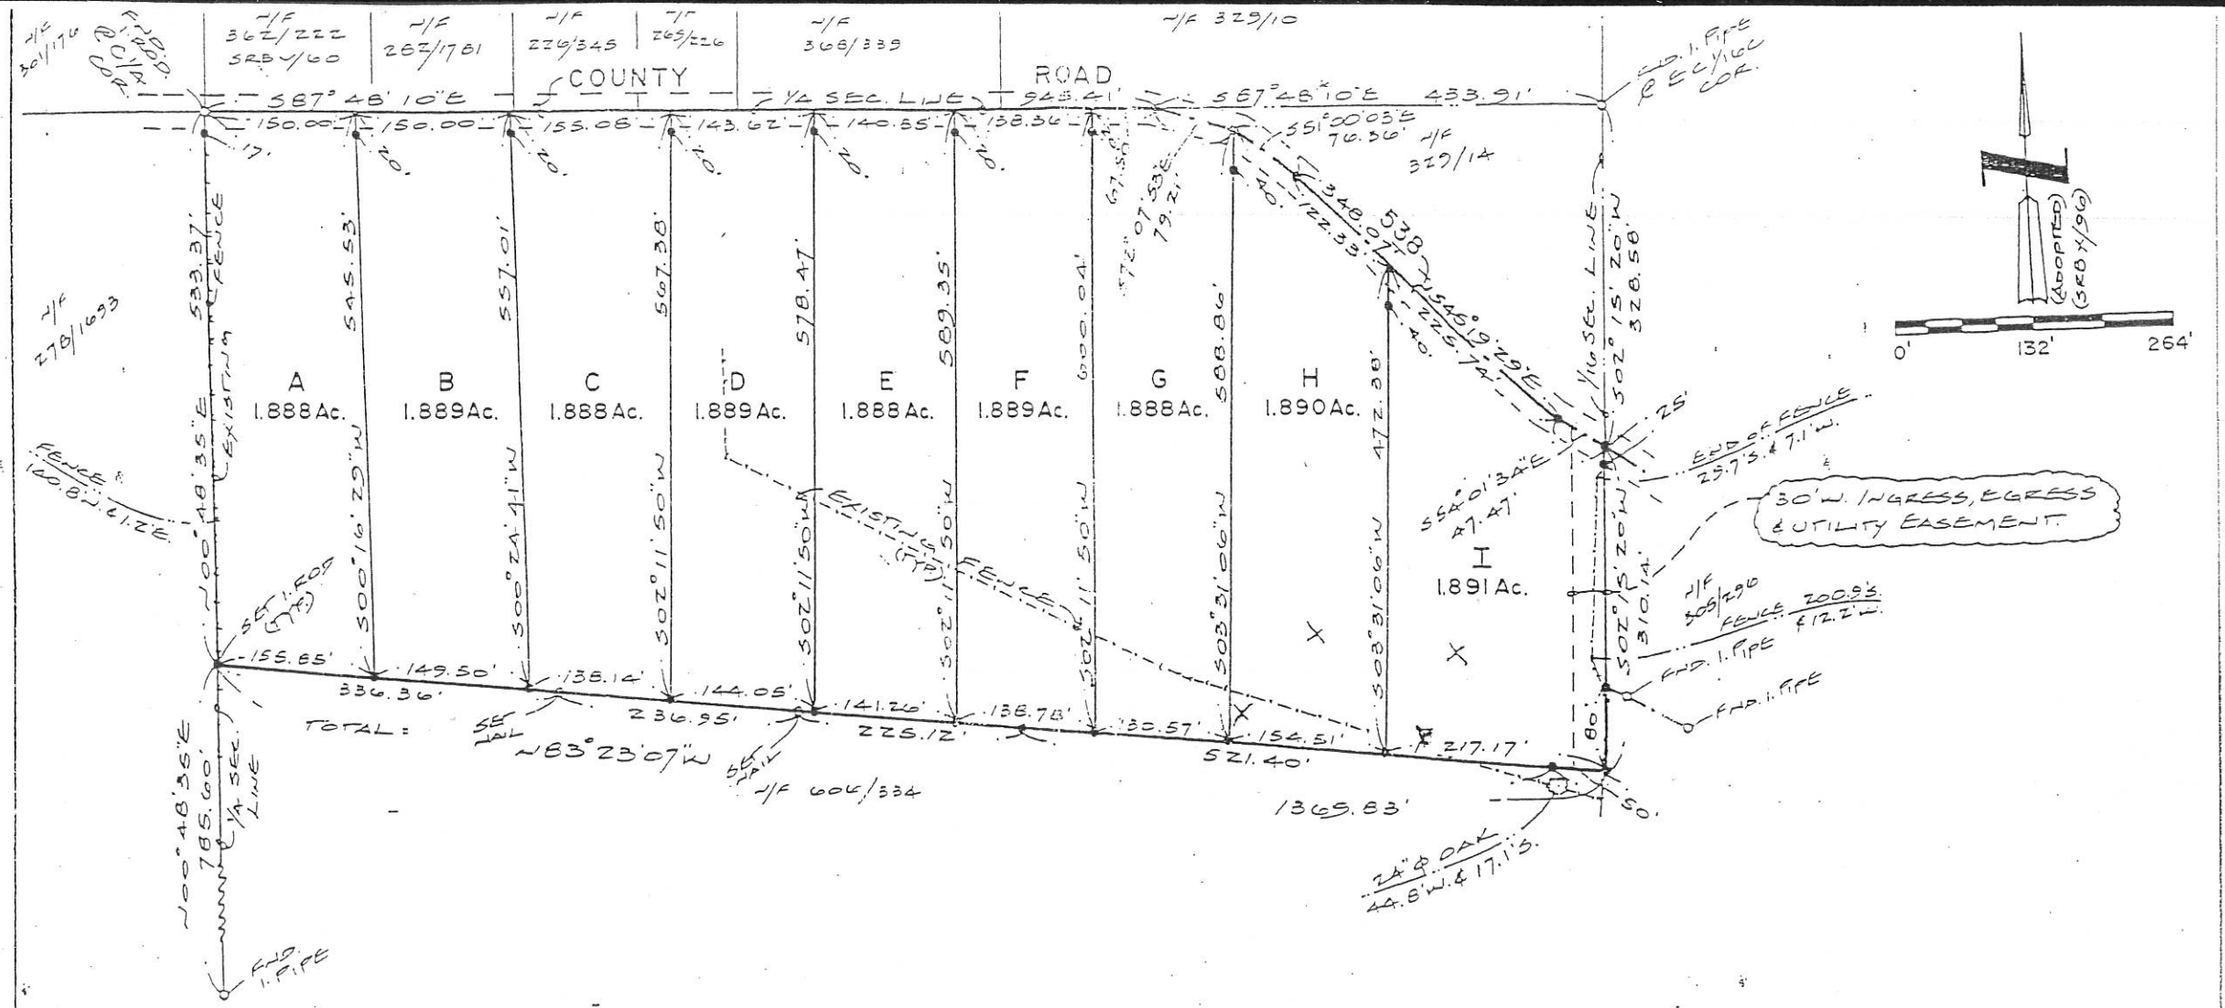

SOURCE OF FEE: 696/188.

Surveyor's Certificate

This is to certify that at the request of [redacted], we have made a CLASS 'C' BOUNDARY survey of PART OF THE SE1/4 OF SEC. 35, T.50N., R.1W.. This survey has been executed in accordance with the current minimum standards for property boundary surveys as issued by the office of the State Surveyor, Department of Natural Resources and the results are correctly represented hereon.

William J. Shea Jr.

LINCOLN COUNTY SURVEYOR

Survey subject to: Easements, Restrictions, Reservations, Conditions, Rights-of-way and Possessory Rights of Record and those not of record.

STATE OF MISSOURI
WILLIAM J. SHEA, JR.
NUMBER 1-2838
REGISTERED LAND SURVEYOR

Tri-County
ENGINEERING & SURVEYING, INC.

W. J. SHEA, JR. • LINCOLN COUNTY SURVEYOR
P.O. Box 162 • Troy, Mo. 63379 • Phone 314-528-4585

BOUNDARY SURVEY

SCALE 1" = 132'	APPROVED BY SRB Y/38	DRAWN BY W.J.S.
DATE 2-10-92		REVISED

Part of the SE 1/4 of Sec. 35, T. 50N., R. 1W. of the Fifth Principal Meridian.

Lincoln Co., Mo.

DRAWING NUMBER 10070-0