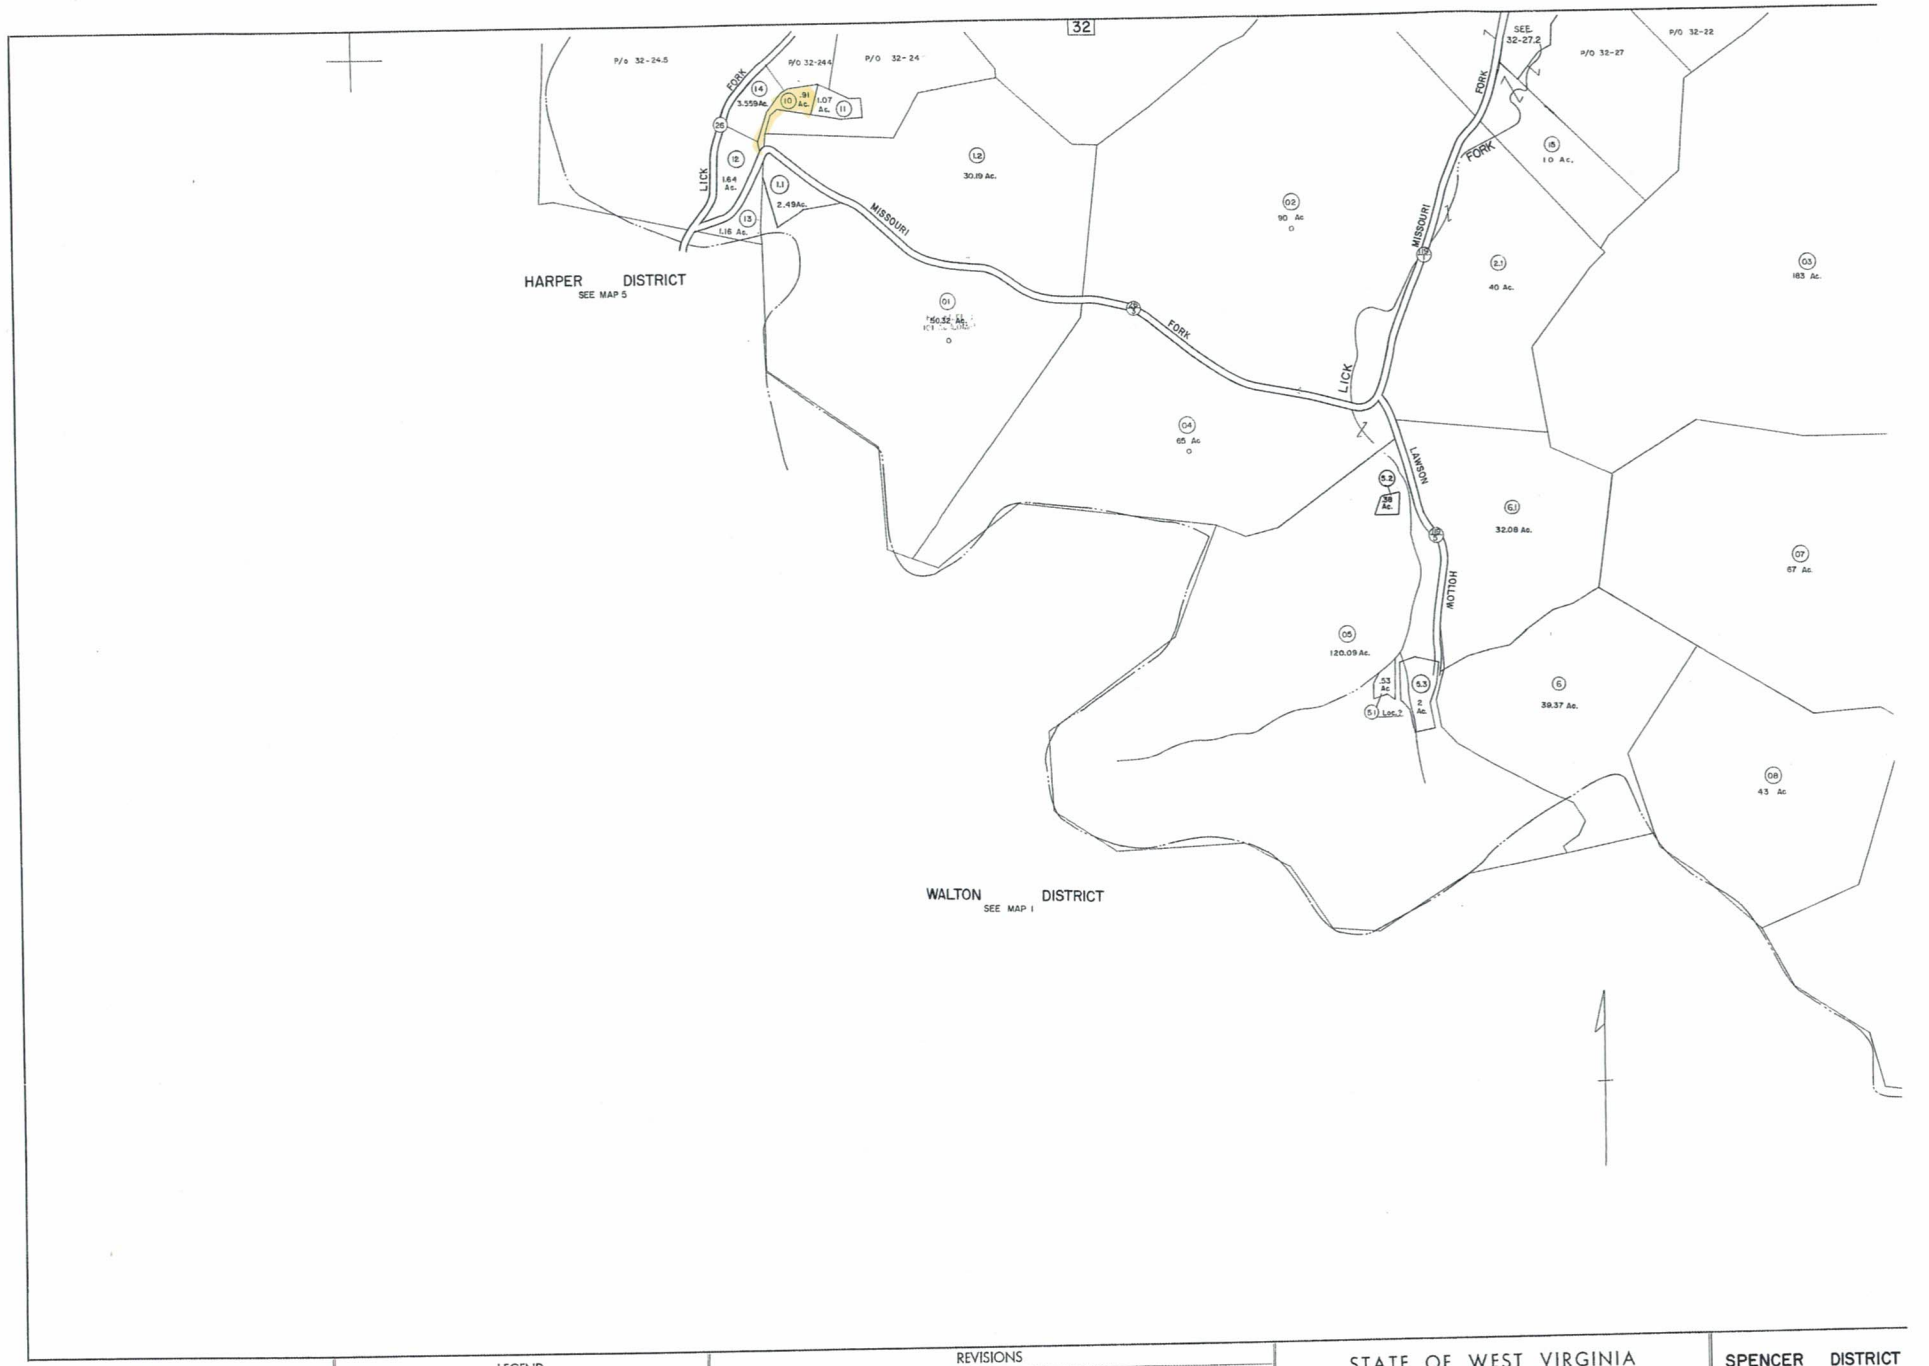

FOR TAX PURPOSES ONLY

Prepared by
L. ROBERT KIMBALL
Consulting Engineer
Ebensburg, Pennsylvania

LEGEND

Property line		Original lot line	
Edge of pavement or roadway		Deed lot number in sequence	(55)
Corporation line		Parcel or index number in circle	(99)
District line		Improvement	
County line		Railroad	

REVISIONS

1	4-9-80		8	3/31/2001	S&H	17	
2	Revised to 7-81		10	3/17/2002	S&H	18	
3	REV. TO 7-1-82	NCS	11	7/7/04	H&S	19	
4	TO 12-83	JMC	12	6/22/05	S&H	20	
5	To 7-1-87 C.P.		13	6/1/07	S&H	21	
6	EXCALIBUR GRAPHICS 7/93		14	10-9-08	1145	22	
7	EXCALIBUR GRAPHICS 6/95		15	7/22/14	S&H	23	
9	1/27/2000	S&H	16			24	

STATE OF WEST VIRGINIA
COUNTY OF ROANE
Office of Assessor

SPENCER DISTRICT
SHEET 36

Date, Aerial Photography: APRIL, 1960
Photo No: 05-76