MAP SHOWING TRACTS OF LAND SITUATED IN GILLESPIE COUNTY, TEXAS, PREPARED AT THE REQUEST OF DENNIS BAETHGE.

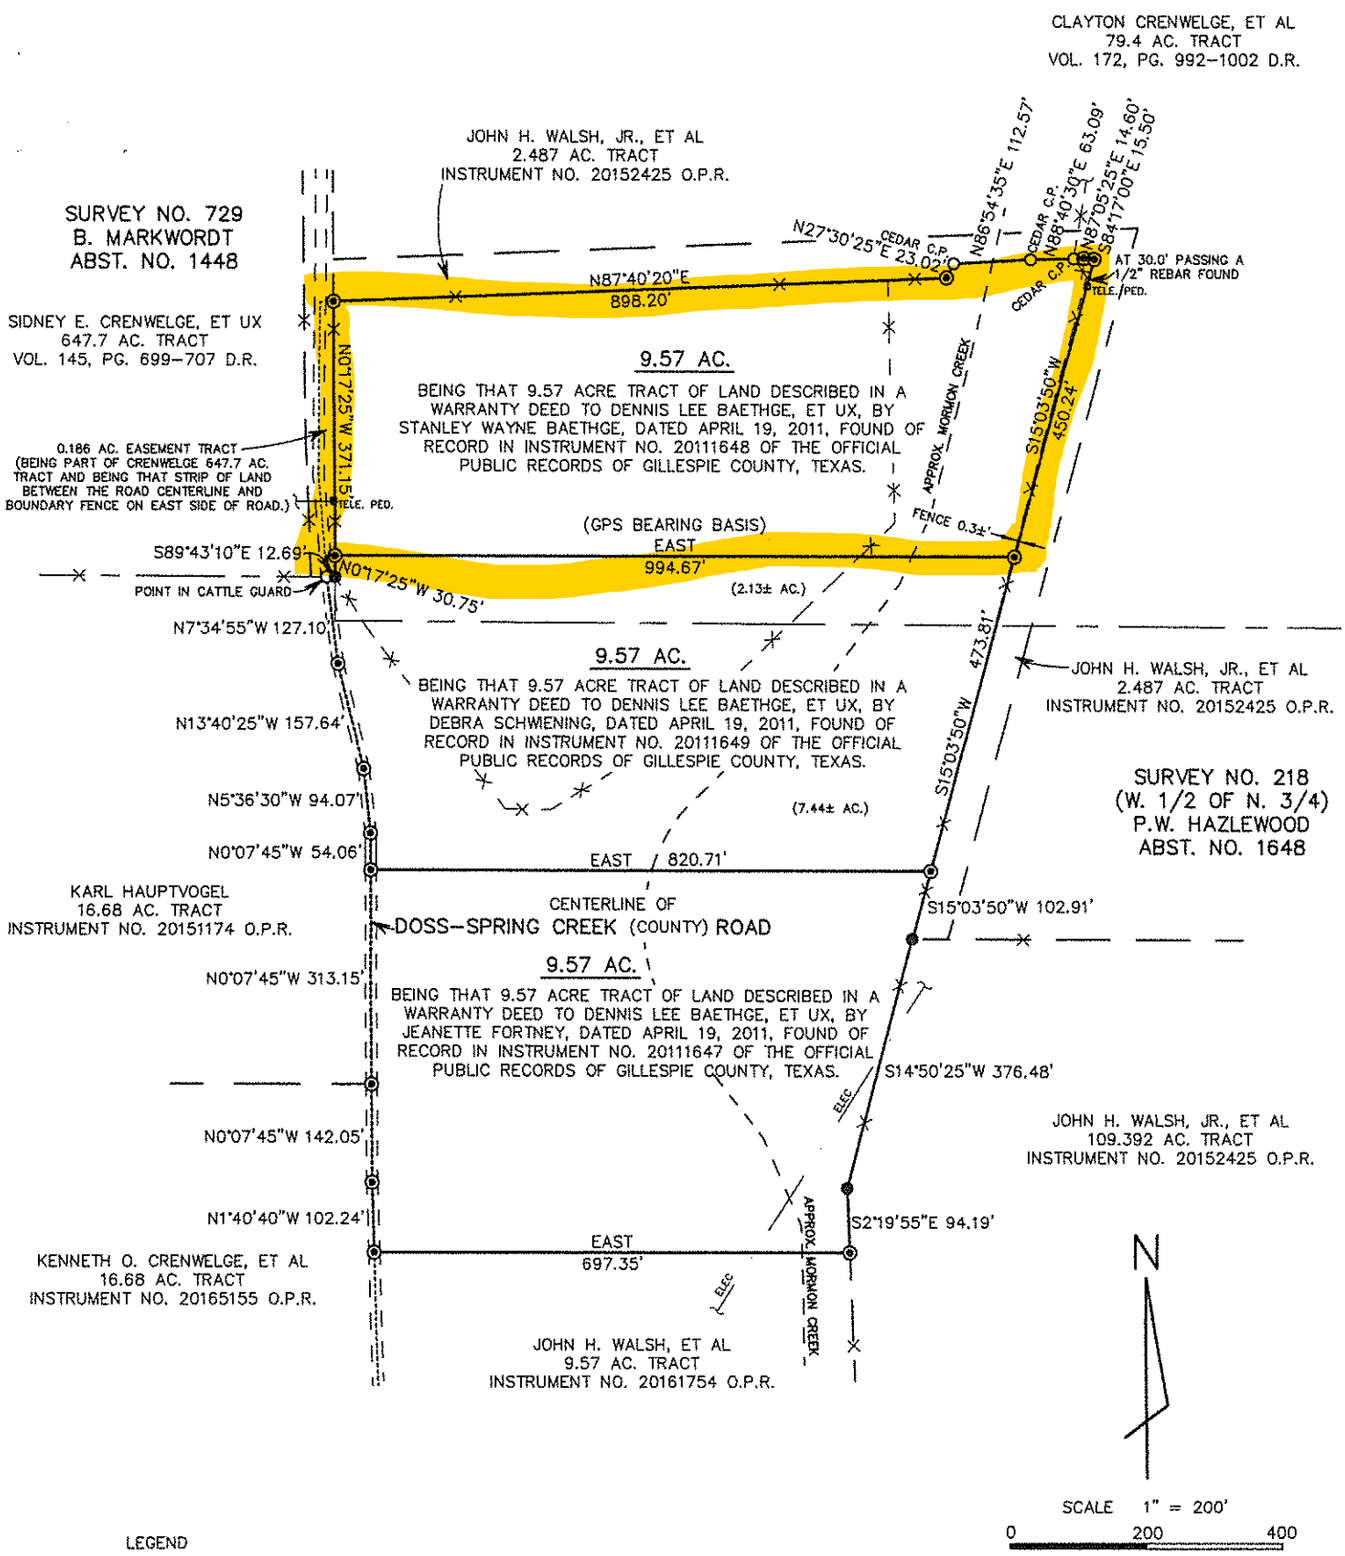

LEGEND

- ● 1/2" DIA. REBAR FOUND
- ⊙ 1/2" DIA. REBAR SET (EXCEPT AS NOTED AND EXCEPT FOR 3/8" REBAR SET IN ROAD CENTERLINE)
- O UNMARKED POINT (EXCEPT AS NOTED)
- • UTILITY POLE
- × FENCE
- APPROX. PATENT SURVEY LINE

I HEREBY CERTIFY THAT THIS MAP AND ACCOMPANYING FIELD NOTES REPRESENT A SURVEY MADE ON THE GROUND UNDER MY SUPERVISION AND THAT THERE ARE NO INTRUSIONS OR PROTRUSIONS OF IMPROVEMENTS ACROSS THE BOUNDARY LINES OF THESE TRACTS OF LAND OR INTO ANY OF THOSE DEFINED EASEMENTS OR BUILDING SETBACKS LISTED IN HILL COUNTRY TITLES, INC., COMMITMENT FOR TITLE INSURANCE G.F. NO. 218–242, ISSUED MARCH 21, 2018, AND AS PROVIDED TO ME BY HILL COUNTRY TITLES, INC., VISIBLE OR APPARENT ON THE GROUND, EXCEPT AS SHOWN HEREON.

ORIGINAL FIELD MEASUREMENTS COMPLETED AUGUST 10, 2010
UPDATED MARCH 8, 2018

STATE OF TEXAS REGISTERED CAREY BONN 4447 PROFESSIONAL LAND SURVEYOR

CAREY BONN
REG. PROF. LAND SURVEYOR NO. 4447

BONN SURVEYING
503 LONGHORN ST.
FREDERICKSBURG, TX 78624
PHONE: 830–997–3884
FAX: 830–997–0972
EMAIL: bonnsurveying@verizon.net
FIRM REG. NO. 10055800