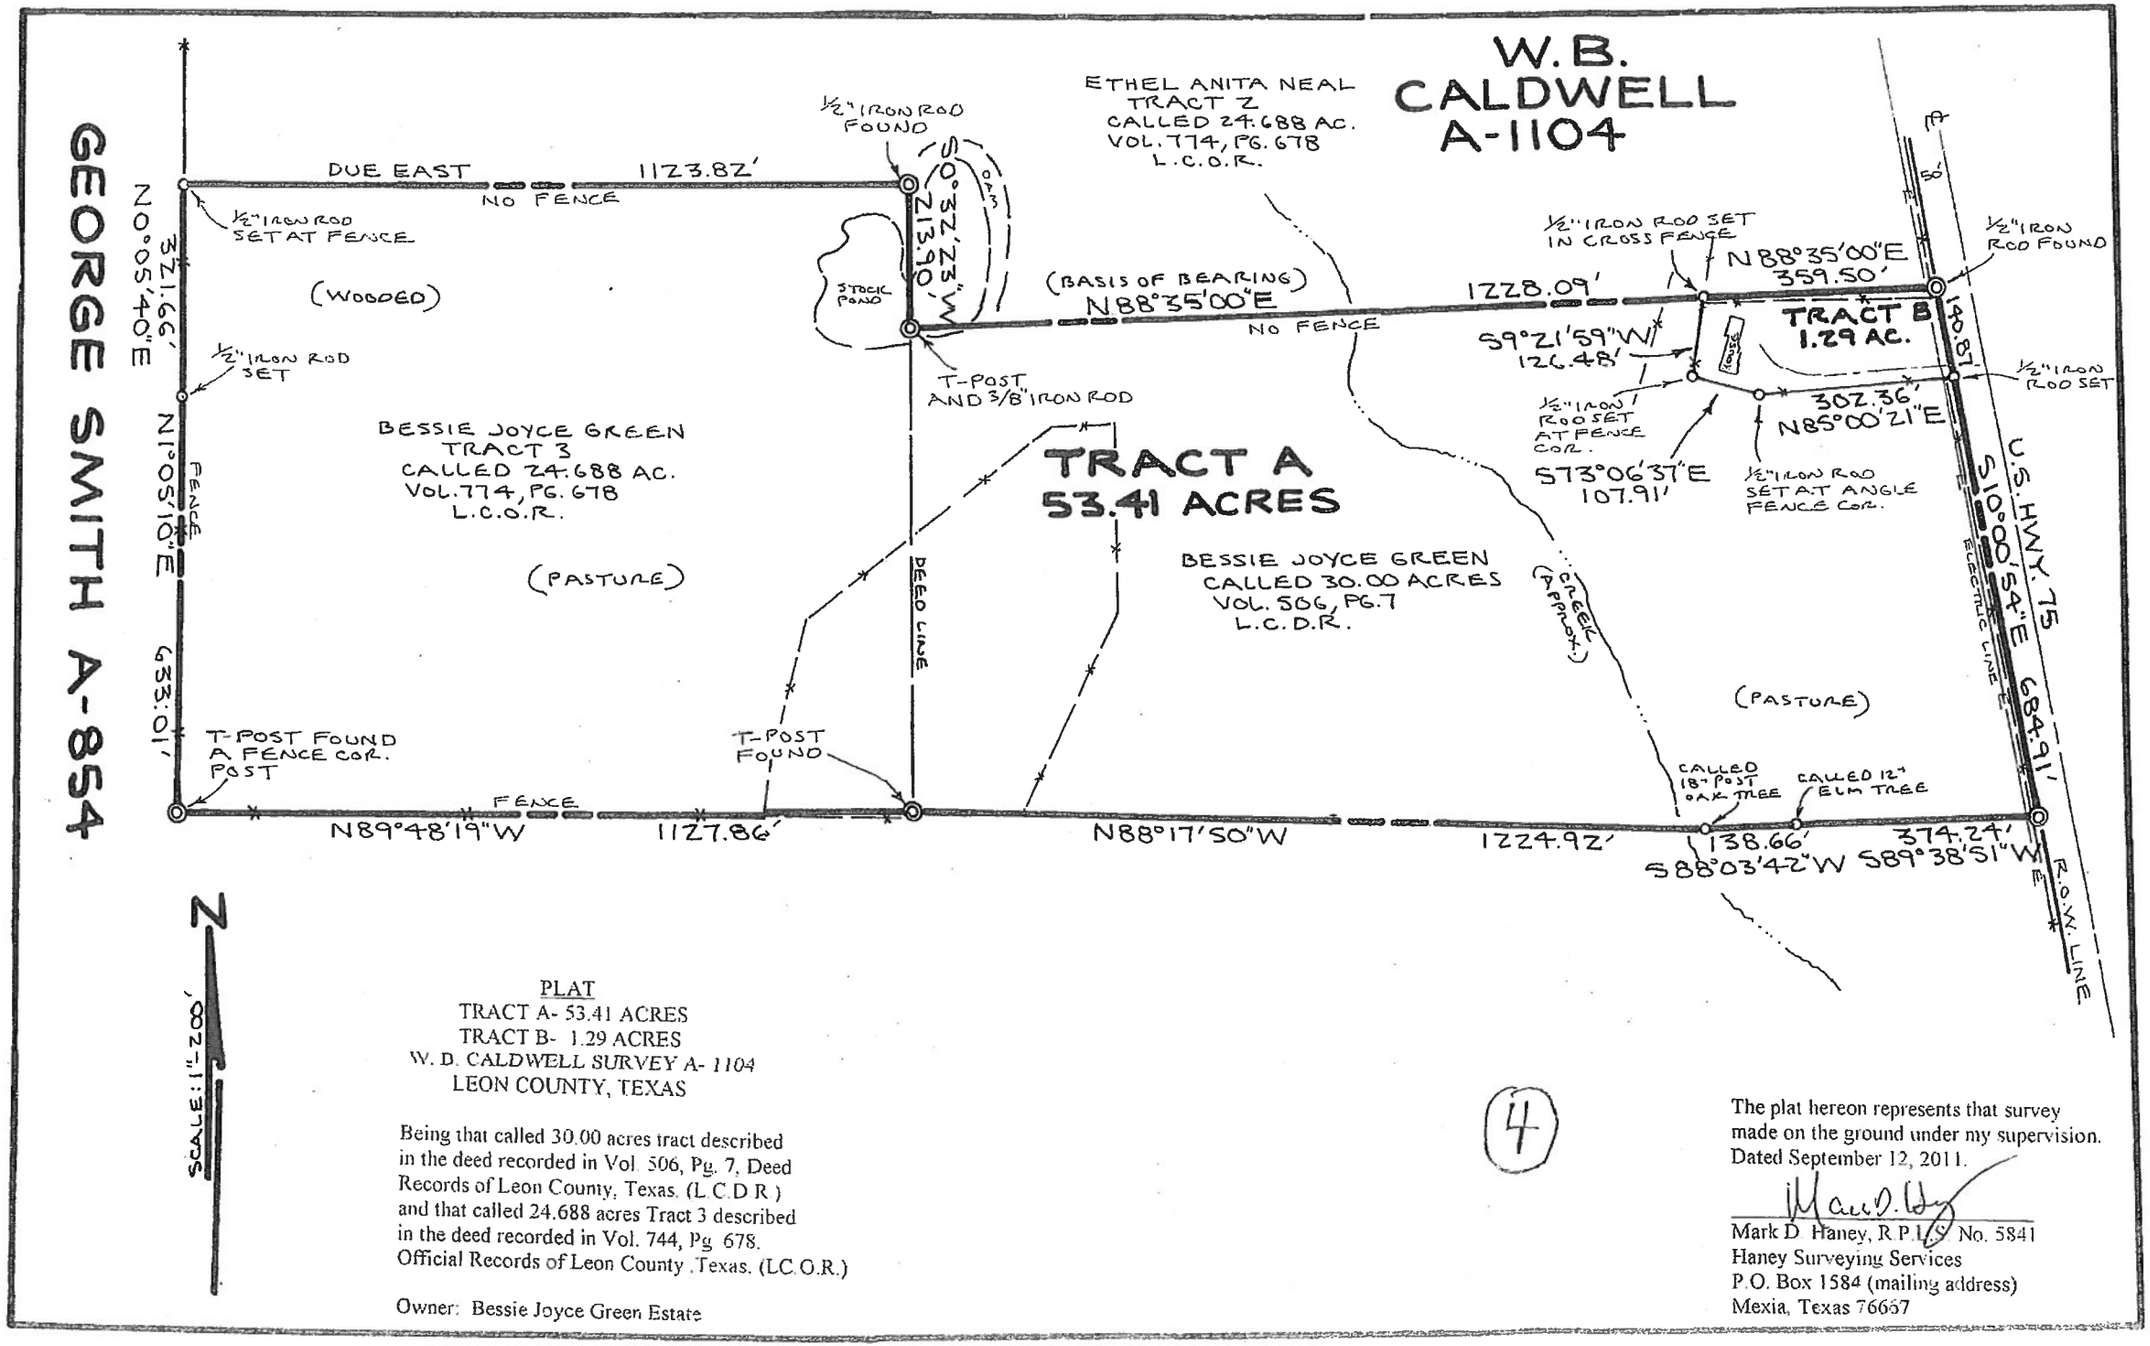

PLAT
TRACT A- 53.41 ACRES
TRACT B- 1.29 ACRES
W. B. CALDWELL SURVEY A- 1104
LEON COUNTY, TEXAS

Being that called 30.00 acres tract described in the deed recorded in Vol. 506, Pg. 7, Deed Records of Leon County, Texas. (L.C.D.R.) and that called 24.688 acres Tract 3 described in the deed recorded in Vol. 744, Pg. 678. Official Records of Leon County, Texas. (LC.O.R.)

Owner: Bessie Joyce Green Estate

(4)

The plat hereon represents that survey made on the ground under my supervision. Dated September 12, 2011.

Mark D. Haney, R.P.L.S. No. 5841
Haney Surveying Services
P.O. Box 1584 (mailing address)
Mexia, Texas 76667