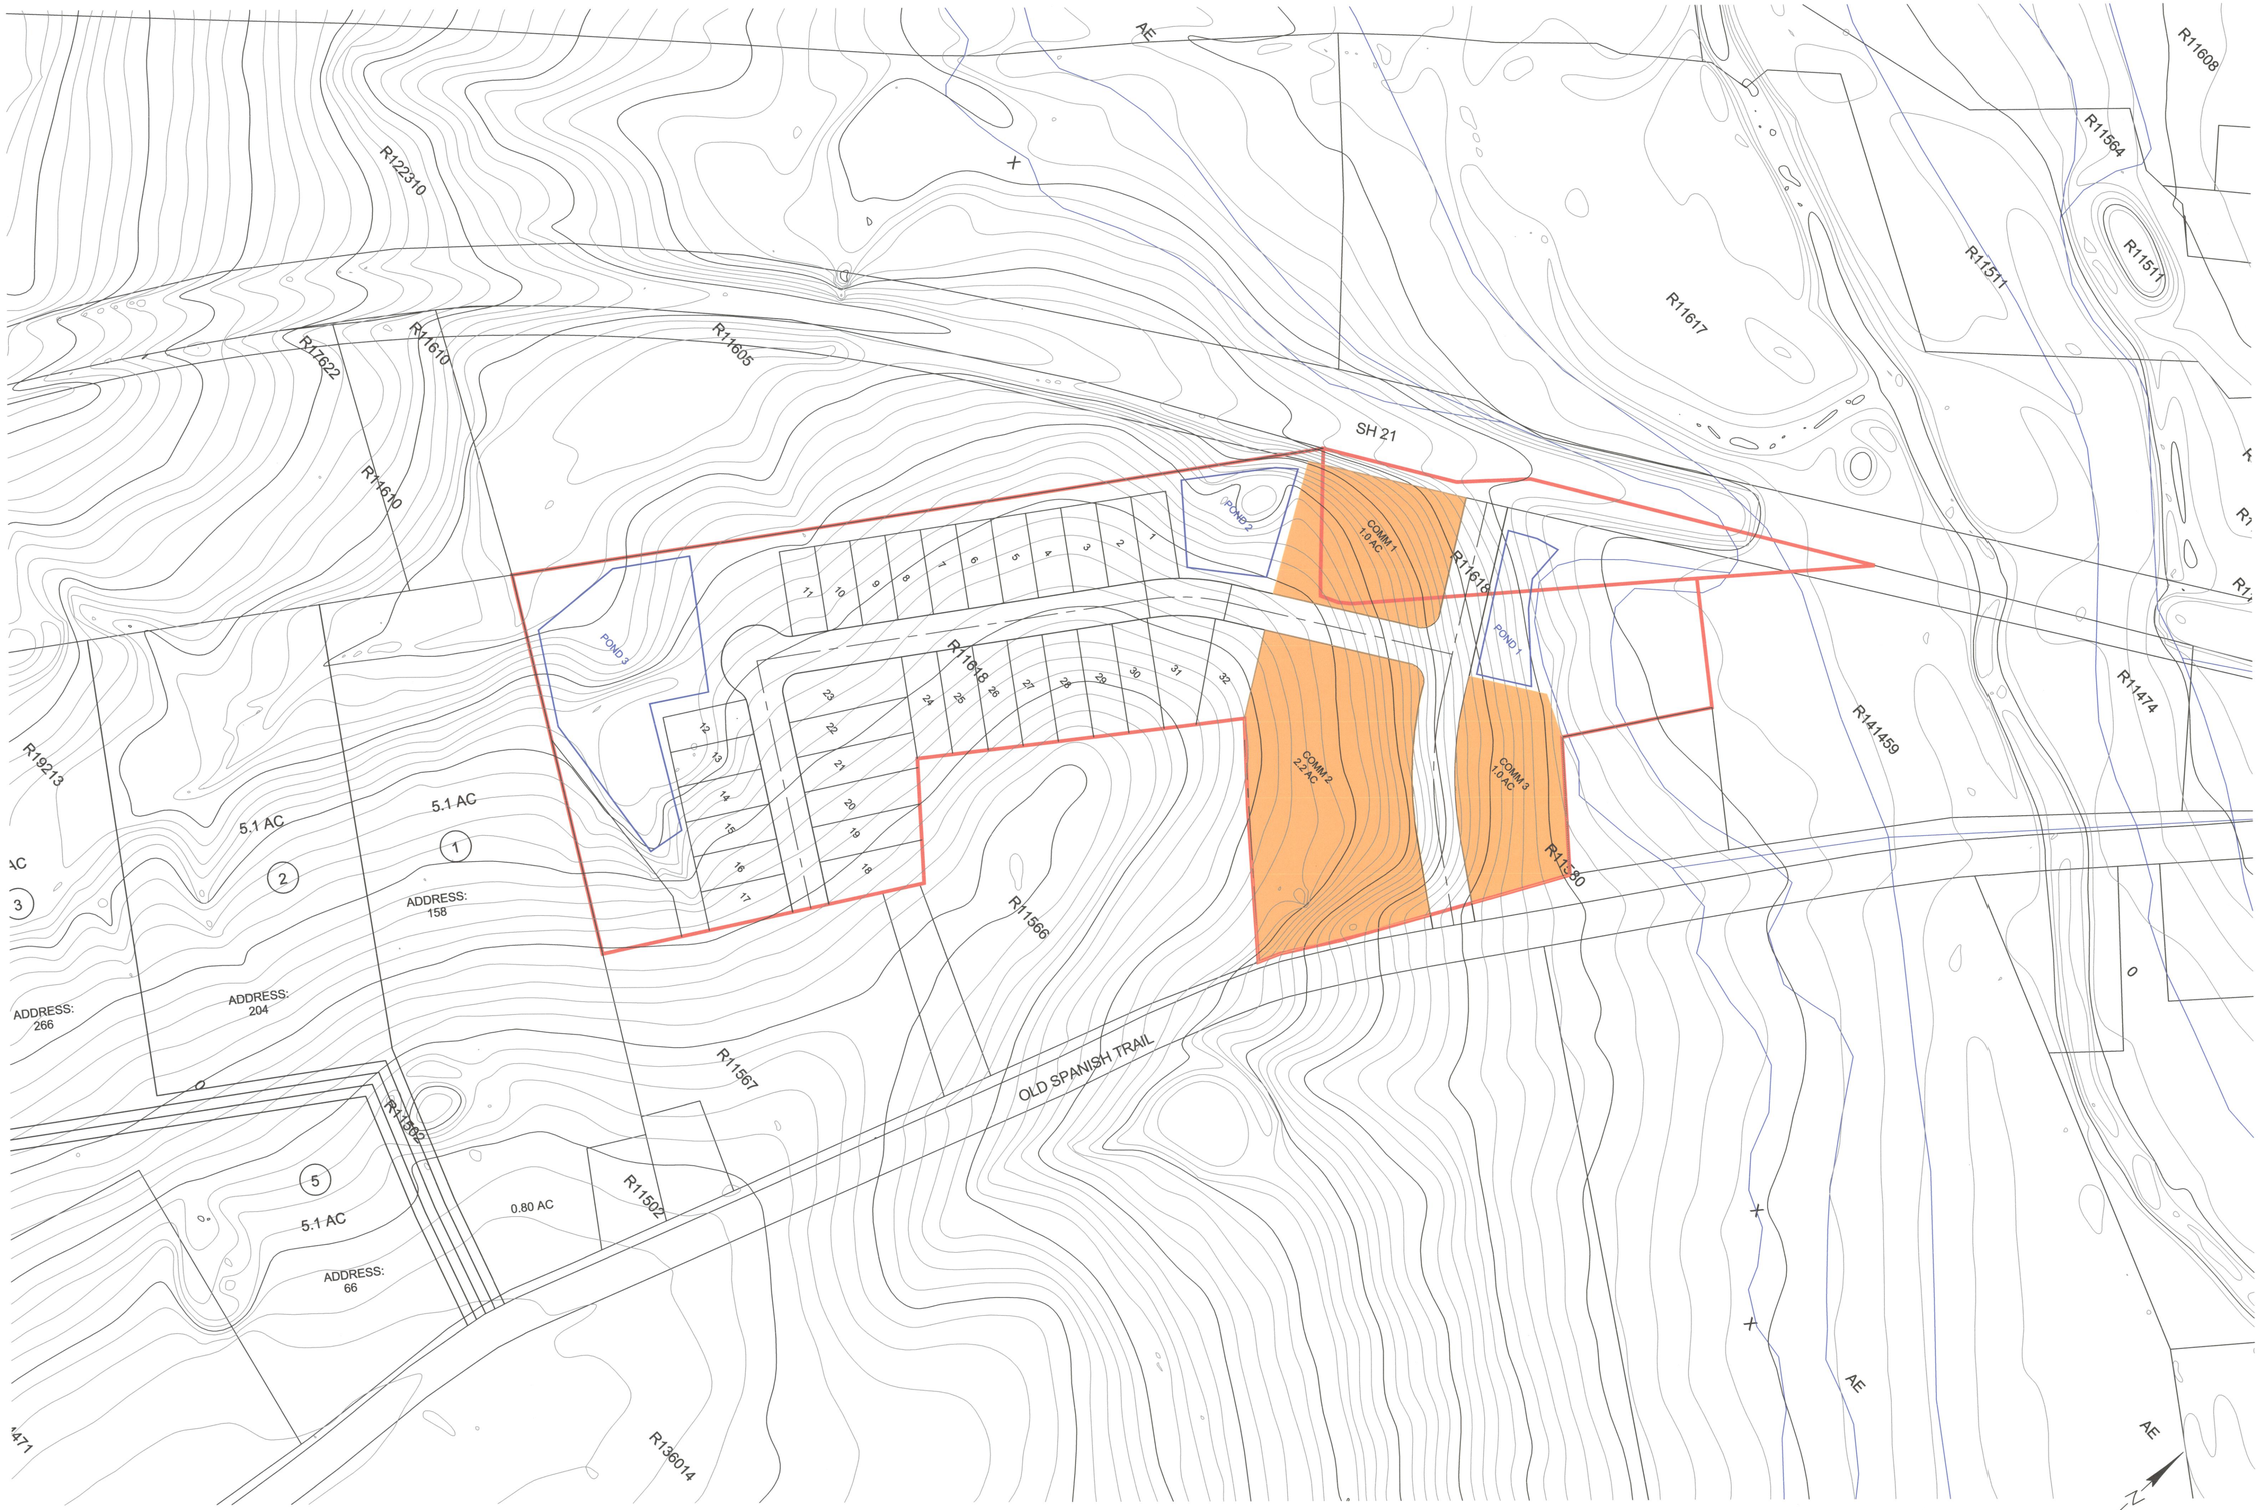

32 - 50' X 120' SINGLE FAMILY LOTS
3 COMMERCIAL LOTS

SCALE: 1" = 100'

0 50' 100' 200' 300'

N

Carlson, Brigance & Doering, Inc.
FIRM ID #F3791
Civil Engineering
5501 West William Cannon
Phone No. (512) 280-5160
Surveying
Austin, Texas 78749
Fax No. (512) 280-5165

CONCEPT PLAN

DATE 7-2020

DRAFTED BY: ap

SHEET

DESIGNED BY: crb

JOB NAME KACEY LEE UHLAND TRACT

PROJECT STREET, DRAINAGE, WATER & WASTEWATER IMPROVEMENTS

JOB NUMBER 5265

SHEET OF